Exhibit H - Site Plans

CHAMPAIGN CO. HUMANE SOCIETY

NEW CONSTRUCTION & INTERIOR REMODEL

1911 EAST MAIN STREET
URBANA, ILLINOIS 61802

INDEX OF DRAWINGS

A1 LOCATION PLAN / ZONING REVIEW
A2 EXISTING SITE PLAN
A3 EXISTING FLOOR PLAN - MAIN BUILDING
A4 PROPOSED SITE PLAN
A5 PROPOSED LANDSCAPE PLAN
A6 PROPOSED PHOTOMETRIC PLAN
A7 PROPOSED PLAN AT MAIN BUILDING
A8 PROPOSED PLAN AT TRAINING BUILDING
A9 N/S MAIN BUILDING ELEVATIONS
A10 E/W MAIN BUILDING ELEVATIONS / TRAINING RENDERINGS
A11 TRAINING BUILDING ELEVATIONS
A12 MAIN BUILDING EXTERIOR RENDERINGS
A13 TRAINING BUILDING EXTERIOR RENDERINGS
A14 MAIN BUILDING INTERIOR RENDERINGS

VIDEO RENDERING LINK:

https://youtu.be/OJUAGghgszk

BUILDING SUMMARY

BUILDING AREA:
MAIN BUILDING EXISTING = 10,780.4 S.F.
MAIN BUILDING ADDITION = 2,659.2 S.F.
TOTAL MAIN BUILDNG AREA = 13,439.6 S.F.

TRAINING BUILDING (NEW) = 6,914 S.F.

TOTAL BUILDING AREA:
TOTAL BUILDING AREA = 20,353.6 S.F.

PROVIDED VEHICLE PARKING:
EXISTING PARKING = 21 SPACES, INCLUDING 1 H/A SPACE
NEW PARKING = 20 SPACES, INCLUDING 1 H/A SPACE
TOTAL PARKING PROVIDED = 41 SPACES, INCLUDING 2 H/A SPACES

PROVIDED BICYCLE PARKING: 6 SPACES

2 / A1 AERIAL VIEW OF PROJECT SITE
SCALE: NTS

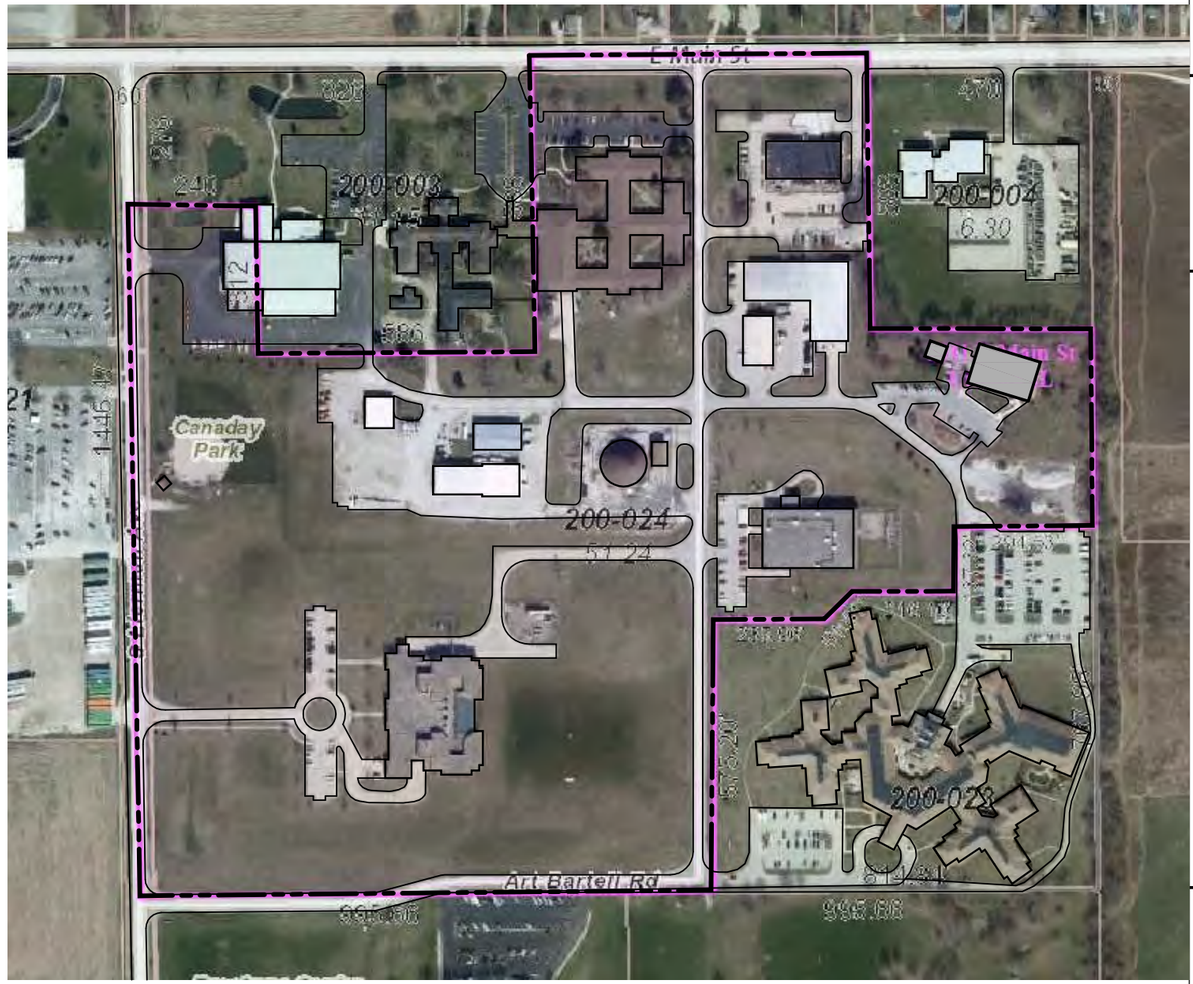

4 / A1 LOCATION MAP
SCALE: NTS
N

PROJECT #: 19019
DATE: 2020.JULY.30
REVISIONS:

ANDREW FELL
ARCHITECTURE AND DESIGN
515 NORTH HICKORY STREET, SUITE 101
CHAMPAIGN, ILLINOIS 61820
PHONE: 217.383.2880
WWW.ANDREWFELL.COM
EMAIL: andrewfell@comcast.net

These drawings and specifications are the property and copyright of Andrew Fell, Architecture and Design and shall not be used on any other work except by written agreement with the Architect. Only written dimensions shall be used. Do not scale drawings. Dimensions shall be verified on the job site. Any discrepancy shall be brought to the notice of the Architect, prior to the commencement of any work.

CHAMPAIGN COUNTY HUMANE SOCIETY
NEW CONSTRUCTION & INTERIOR SPACE REMODEL
1911 EAST MAIN STREET
URBANA, ILLINOIS 61802

SHEET

A1

Exhibit H - Site Plans

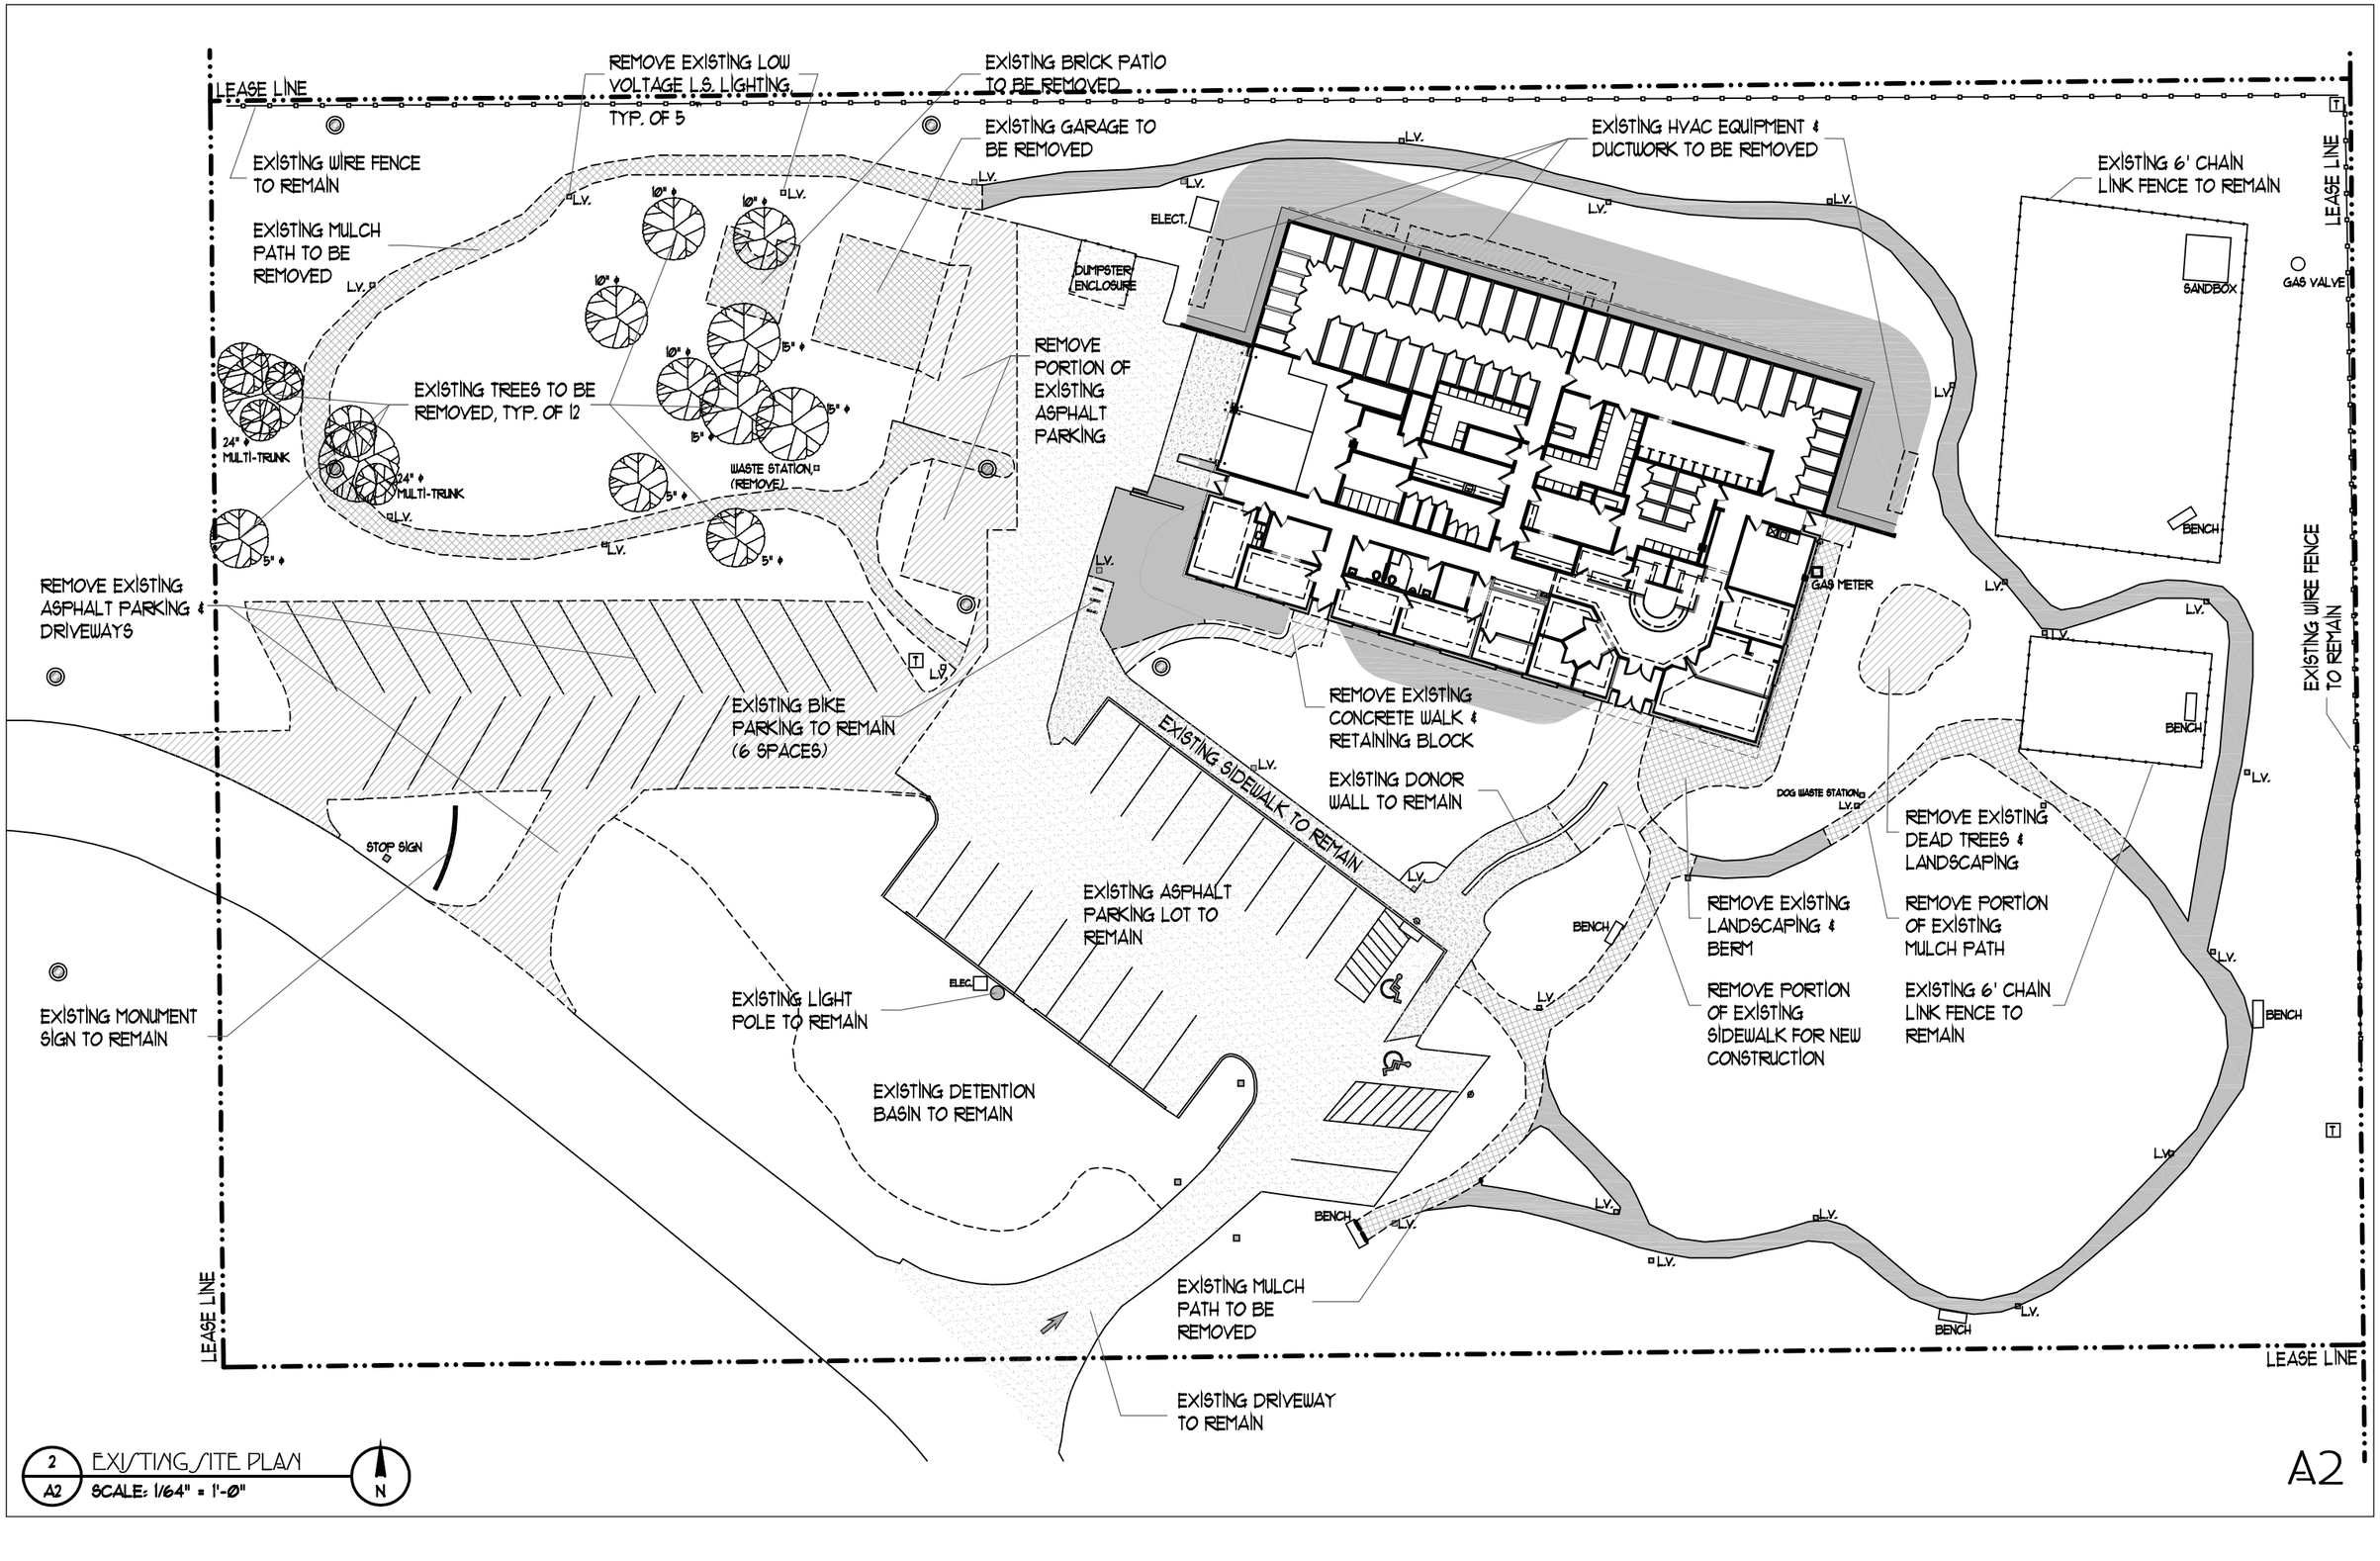

2 / A2 EXISTING SITE PLAN
SCALE: 1/64" = 1'-0"

A2

Exhibit H - Site Plans

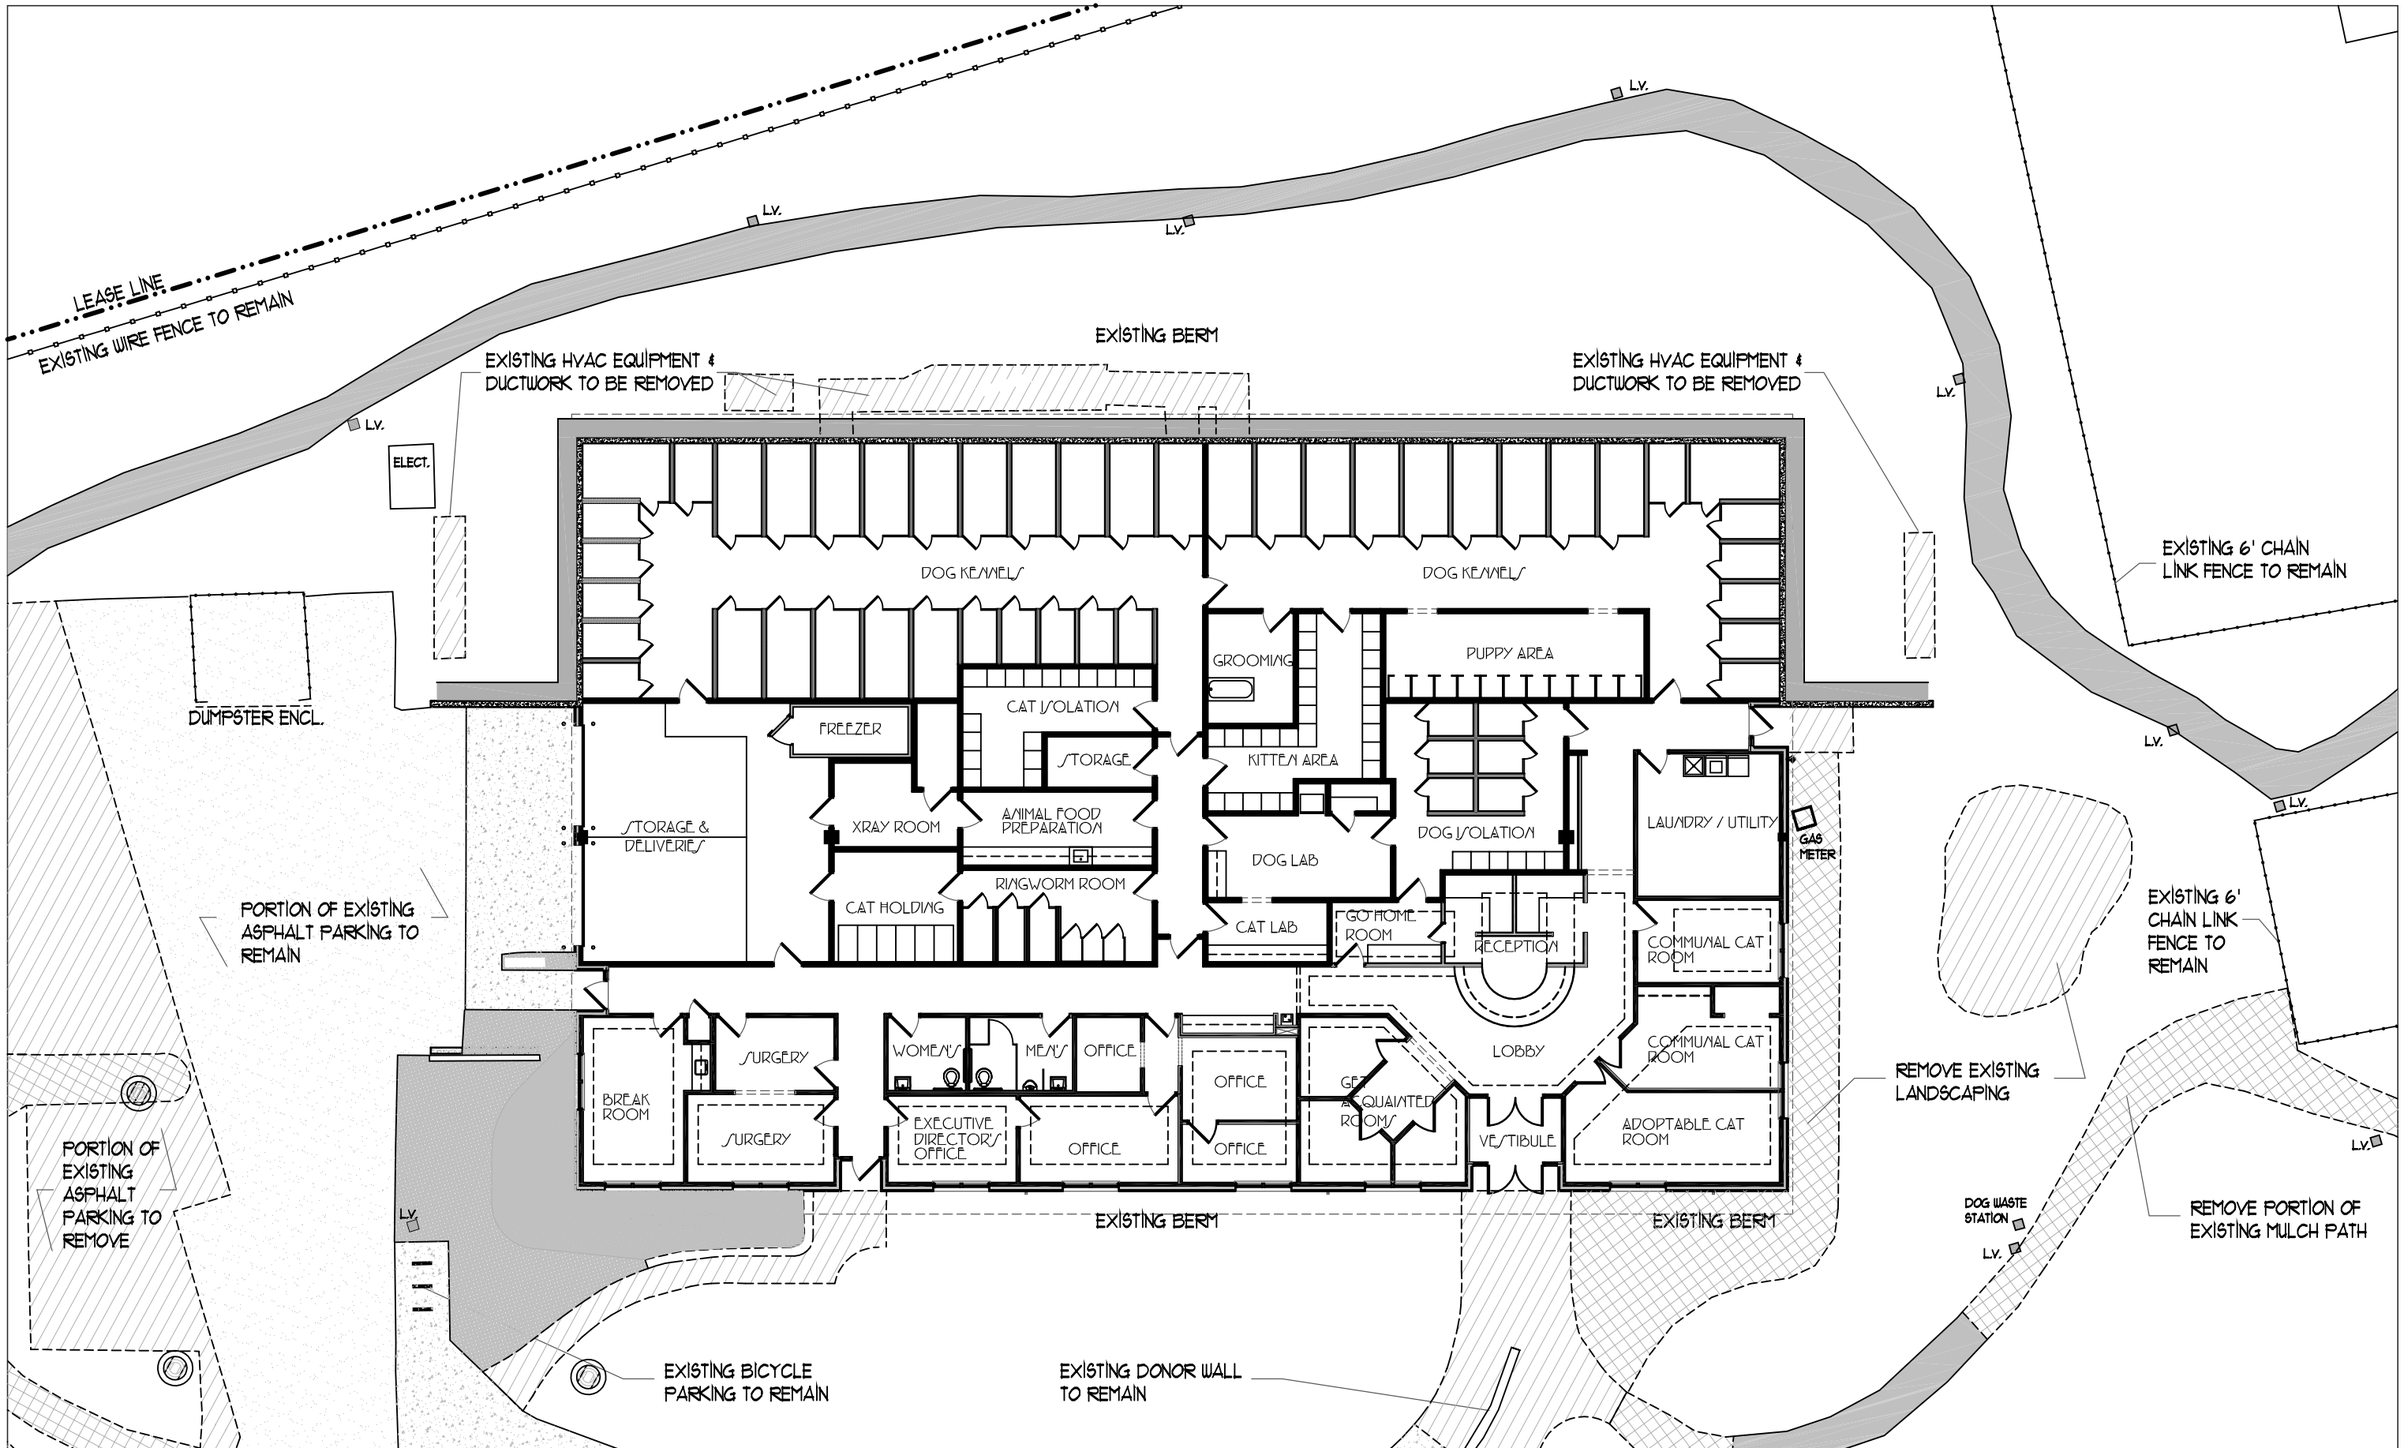

2 / A3 EXISTING MAIN BUILDING PLAN

SCALE: 1/16" = 1'-0"

A3

Exhibit H - Site Plans

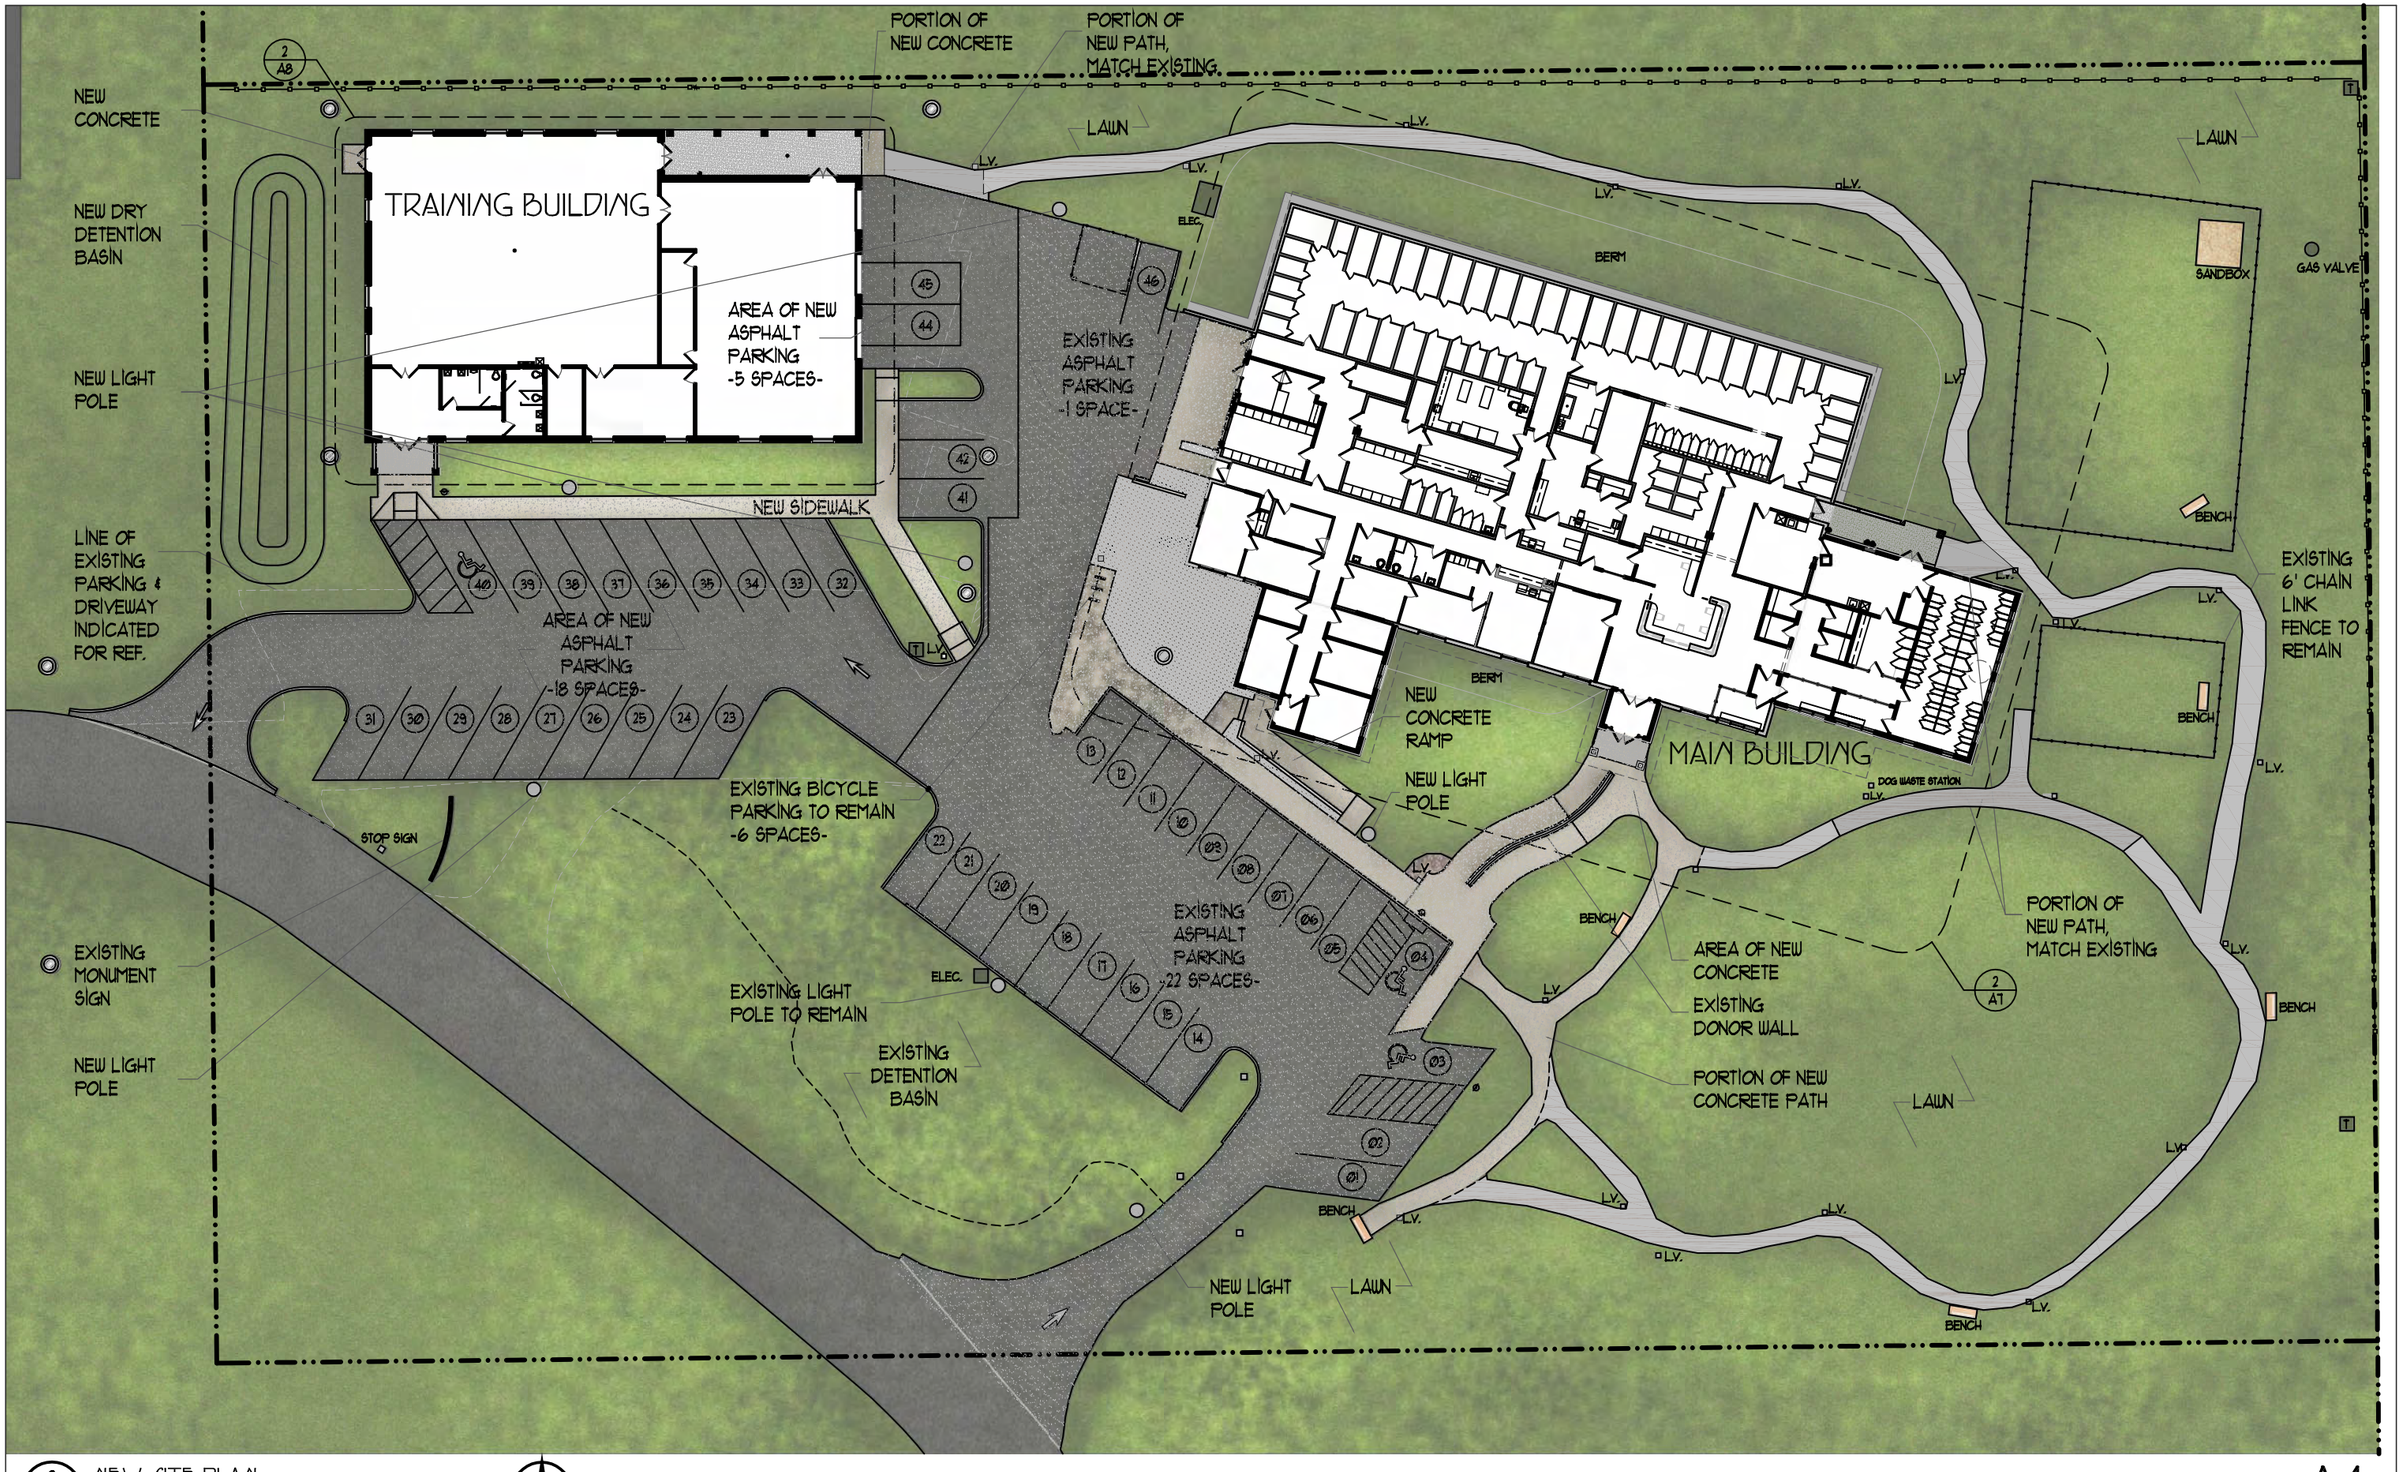

2 / A4 NEW SITE PLAN
SCALE: 1/64" = 1'-0"

N

A4

Exhibit H - Site Plans

PLANT LIST		
Qty	***Botanical Name*** **Common Name**	**Size**
TREES		
2	*Acer rubrum 'October Glory'* October Glory Sugar Maple	2.0" BB
1	*Carpinus caroliniana* American Hornbeam	2.0" BB
2	*Nyssa sylvatica 'Wildfire'* Wildfire Black Gum	2.0" BB
1	*Tillia cordata 'Greenspire'* Greenspire Littleleaf Linden	2.0" BB

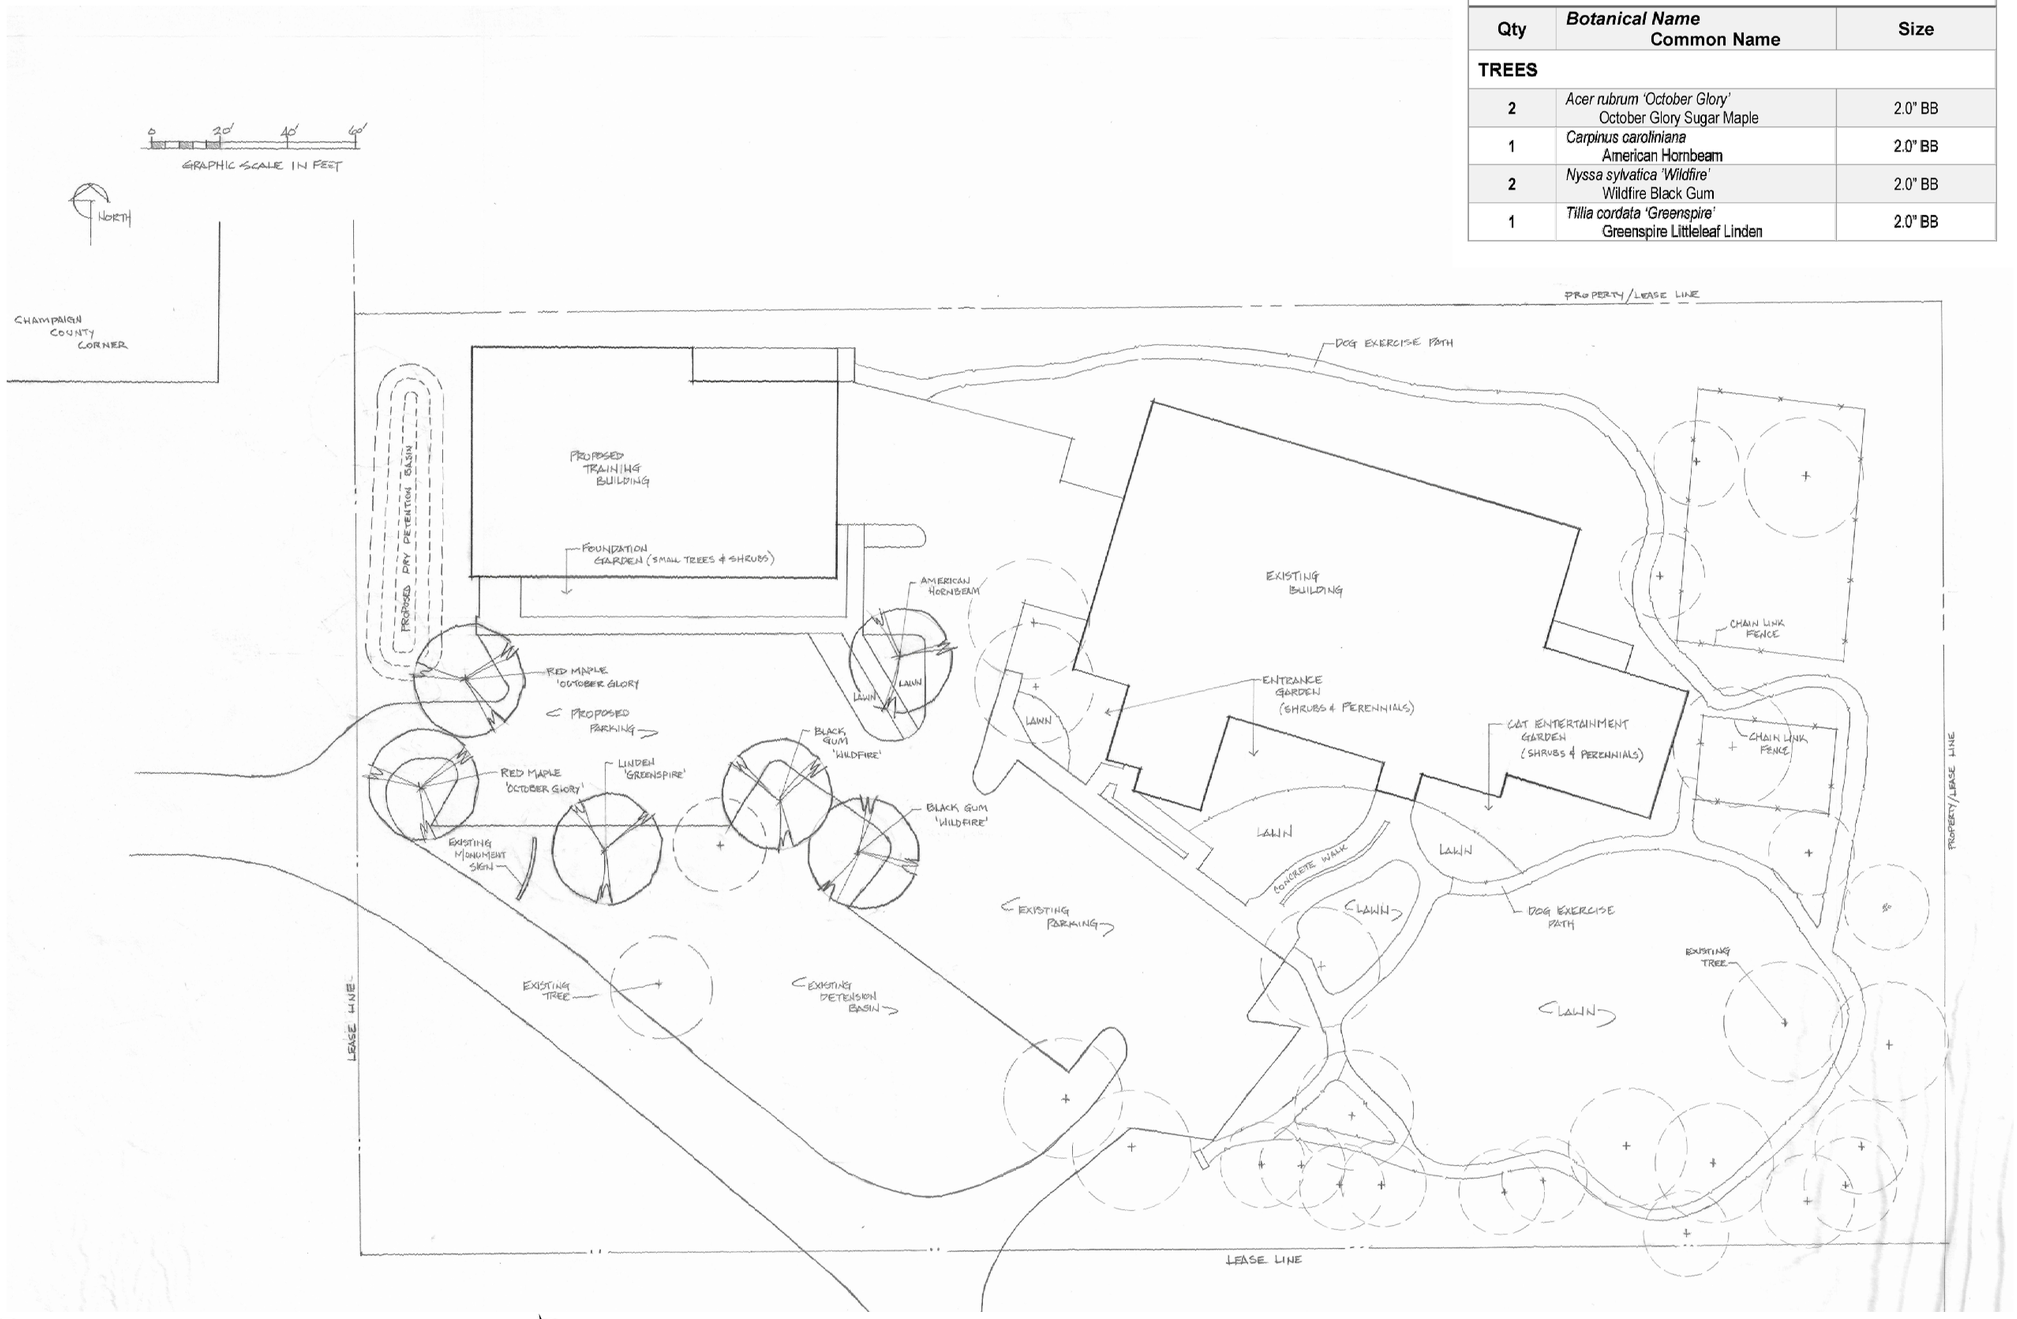

2 / A5 PROPOSED LANDSCAPE PLAN
N.T.S.

N

No.	Date	Revision/Issue
1	8/26/2026	Issued for Permit

BROWN WOODS LANDSCAPE • ARCHITECTS
2613 S. Rising Rd.
Champaign, IL 61822

Landscape Plan

Humane Society of Champaign County
1911 E. Main St.
Urbana, Illinois

Sheet
L1.0 A5

Exhibit H - Site Plans

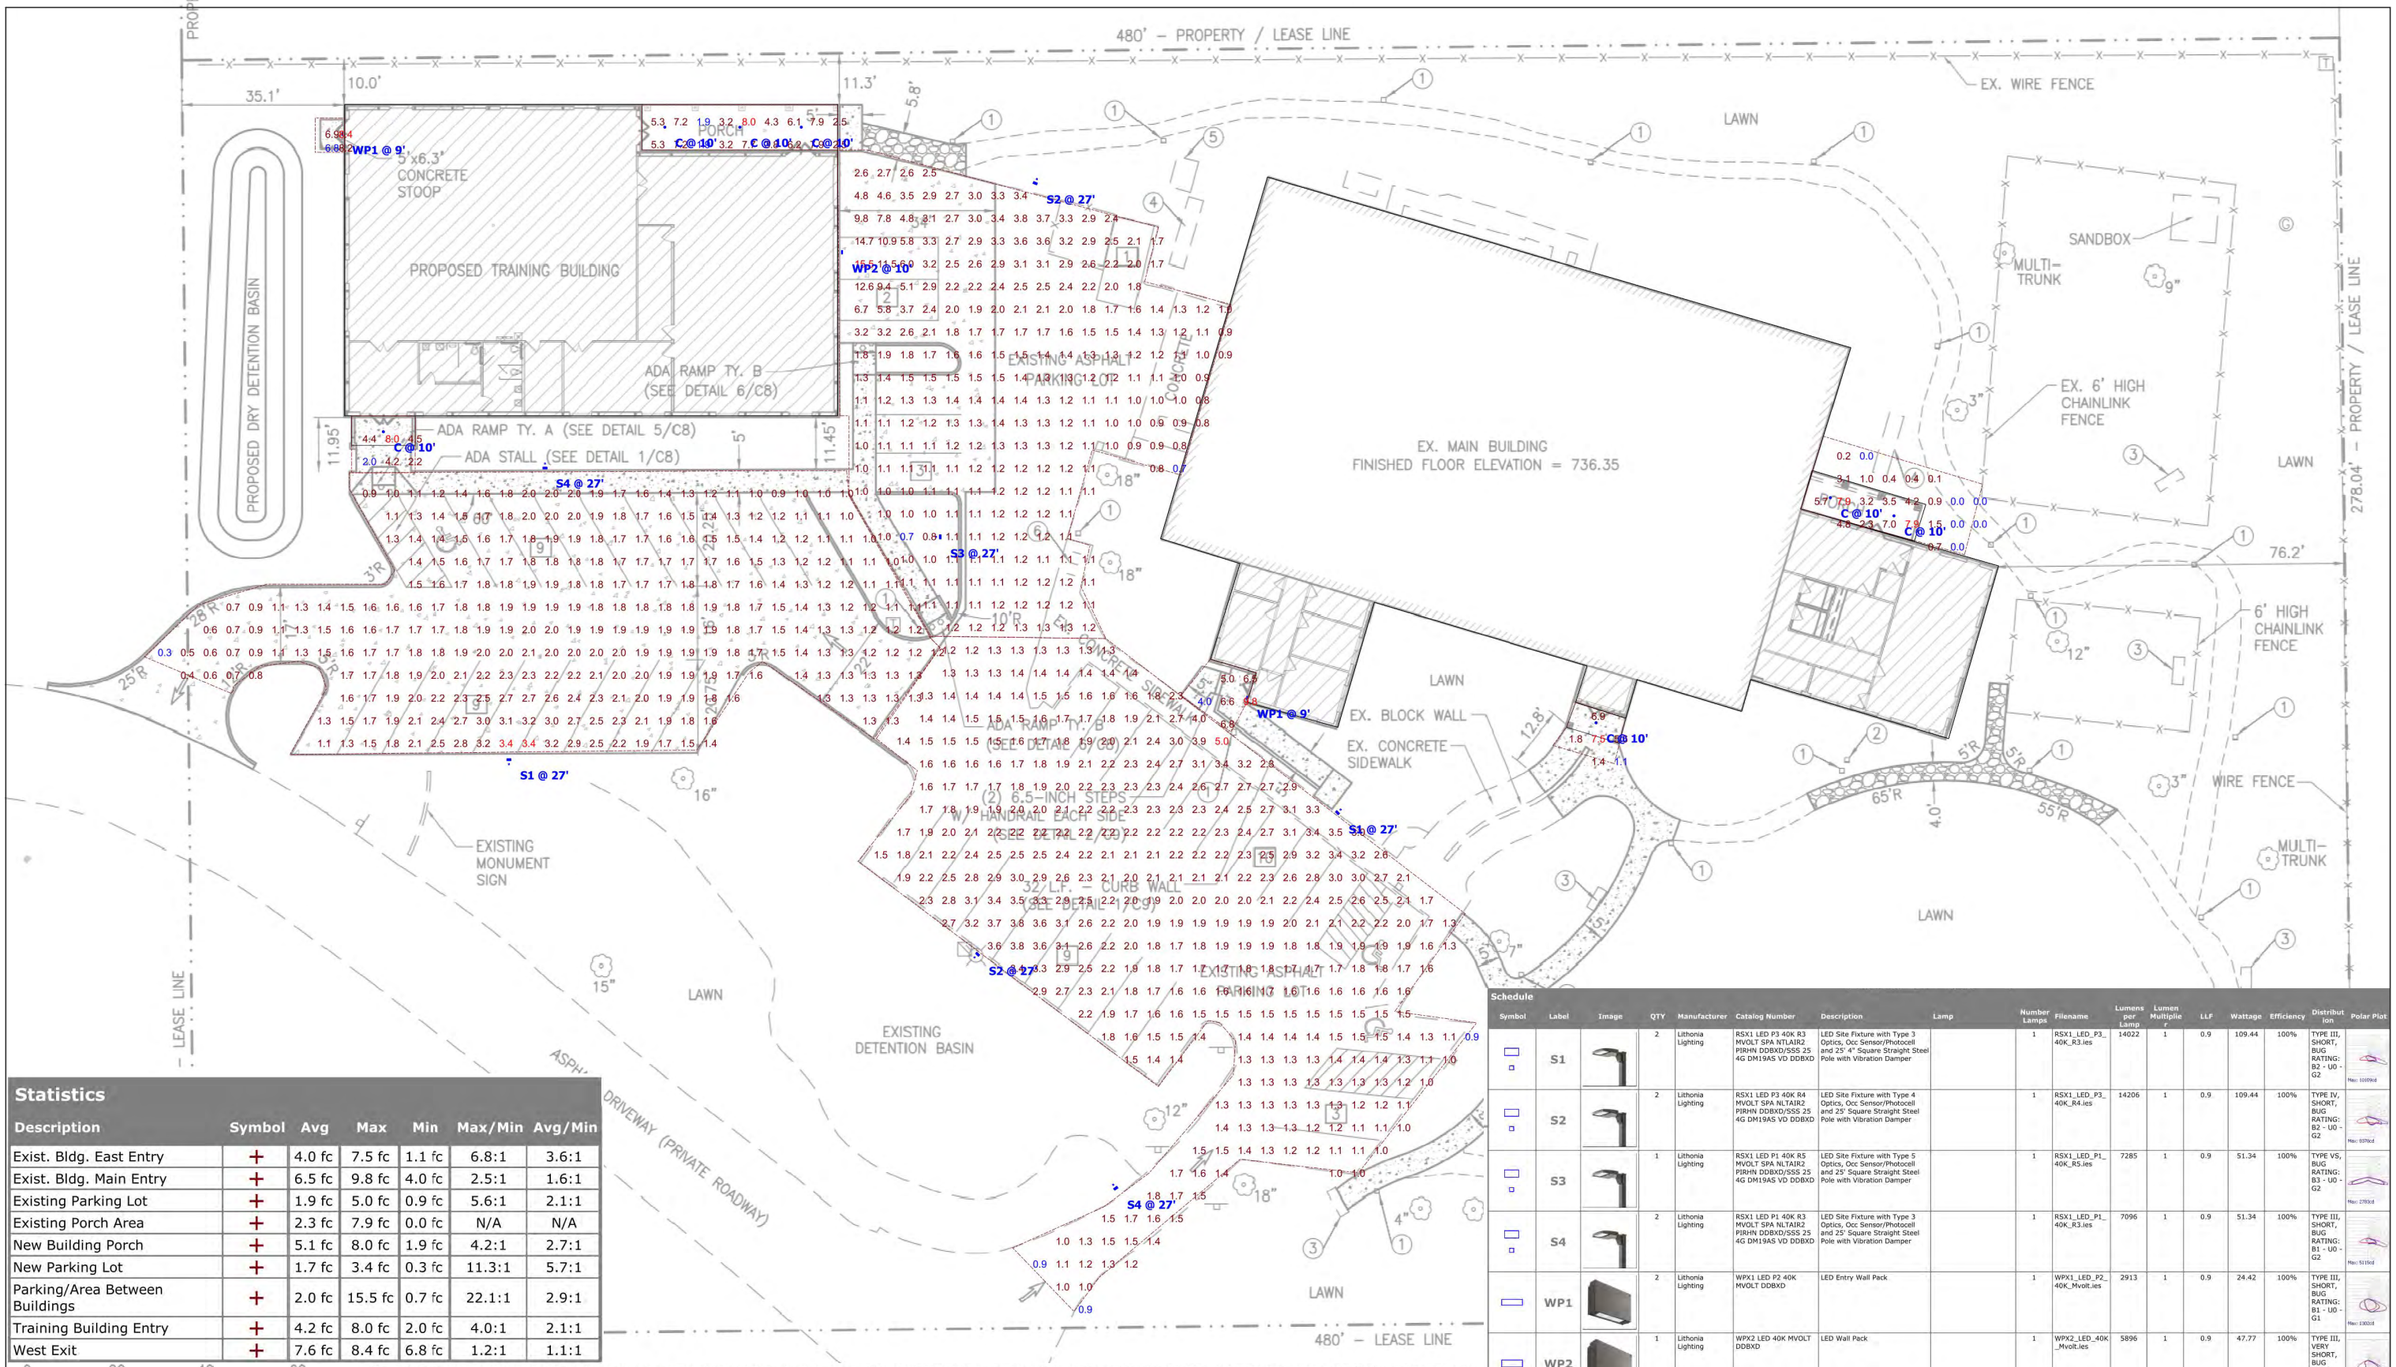

Statistics

Description	Symbol	Avg	Max	Min	Max/Min	Avg/Min
Exist. Bldg. East Entry	+	4.0 fc	7.5 fc	1.1 fc	6.8:1	3.6:1
Exist. Bldg. Main Entry	+	6.5 fc	9.8 fc	4.0 fc	2.5:1	1.6:1
Existing Parking Lot	+	1.9 fc	5.0 fc	0.9 fc	5.6:1	2.1:1
Existing Porch Area	+	2.3 fc	7.9 fc	0.0 fc	N/A	N/A
New Building Porch	+	5.1 fc	8.0 fc	1.9 fc	4.2:1	2.7:1
New Parking Lot	+	1.7 fc	3.4 fc	0.3 fc	11.3:1	5.7:1
Parking/Area Between Buildings	+	2.0 fc	15.5 fc	0.7 fc	22.1:1	2.9:1
Training Building Entry	+	4.2 fc	8.0 fc	2.0 fc	4.0:1	2.1:1
West Exit	+	7.6 fc	8.4 fc	6.8 fc	1.2:1	1.1:1

0 20 40 60

GRAPHIC SCALE IN FEET

This lighting layout approximates the light levels for the area defined within this document. The computer analysis we provide is useful in the determination of the design parameters of this application. KSA Central IL assumes no responsibility for the accuracy, validity, or the applicability of the results from this layout.

Schedule

Symbol	Label	Image	QTY	Manufacturer	Catalog Number	Description	Lamp	Number Lamps	Filename	Lumens per Lamp	Lumen Multiplier	LLF	Wattage	Efficiency	Distribution	Polar Plot
	S1		2	Lithonia Lighting	RSX1 LED P3 40K R3 MVOLT SPA NTLAIR2 PIRHN DDBXD/SSS 25 4G DM19AS VD DDBXD	LED Site Fixture with Type 3 Optics, Occ Sensor/Photocell and 25' 4" Square Straight Steel Pole with Vibration Damper		1	RSX1_LED_P3_40K_R3.ies	14022	1	0.9	109.44	100%	TYPE III, SHORT, BUG RATING: B2 - U0 - G2	
	S2		2	Lithonia Lighting	RSX1 LED P3 40K R4 MVOLT SPA NLAIR2 PIRHN DDBXD/SSS 25 4G DM19AS VD DDBXD	LED Site Fixture with Type 4 Optics, Occ Sensor/Photocell and 25' Square Straight Steel Pole with Vibration Damper		1	RSX1_LED_P3_40K_R4.ies	14206	1	0.9	109.44	100%	TYPE IV, SHORT, BUG RATING: B2 - U0 - G2	
	S3		1	Lithonia Lighting	RSX1 LED P1 40K R5 MVOLT SPA NLTAIR2 PIRHN DDBXD/SSS 25 4G DM19AS VD DDBXD	LED Site Fixture with Type 5 Optics, Occ Sensor/Photocell and 25' Square Straight Steel Pole with Vibration Damper		1	RSX1_LED_P1_40K_R5.ies	7285	1	0.9	51.34	100%	TYPE VS, SHORT, BUG RATING: B3 - U0 - G2	
	S4		2	Lithonia Lighting	RSX1 LED P1 40K R3 MVOLT SPA NLTAIR2 PIRHN DDBXD/SSS 25 4G DM19AS VD DDBXD	LED Site Fixture with Type 3 Optics, Occ Sensor/Photocell and 25' Square Straight Steel Pole with Vibration Damper		1	RSX1_LED_P1_40K_R3.ies	7096	1	0.9	51.34	100%	TYPE III, SHORT, BUG RATING: B1 - U0 - G2	
	WP1		2	Lithonia Lighting	WPX1 LED P2 40K MVOLT DDBXD	LED Entry Wall Pack		1	WPX1_LED_P2_40K_MvoIt.ies	2913	1	0.9	24.42	100%	TYPE III, SHORT, BUG RATING: B1 - U0 - G1	
	WP2		1	Lithonia Lighting	WPX2 LED 40K MVOLT DDBXD	LED Wall Pack		1	WPX2_LED_40K_MvoIt.ies	5896	1	0.9	47.77	100%	TYPE III, VERY SHORT, BUG RATING: B1 - U0 - G1	
	C		7	Lithonia Lighting	LDN6 40/10 LO6AR LSS MVOLT GZ10	6" LED Downlight		1	LDN6_40_10_LO6AR_LSS.ies	952	1	0.9	10.44	100%	DIRECT, SC-0=1.02, SC-90=1.03	

2 / A6 PROPOSED PHOTOMETRIC PLAN

N.T.S.

N

A6

Exhibit H - Site Plans

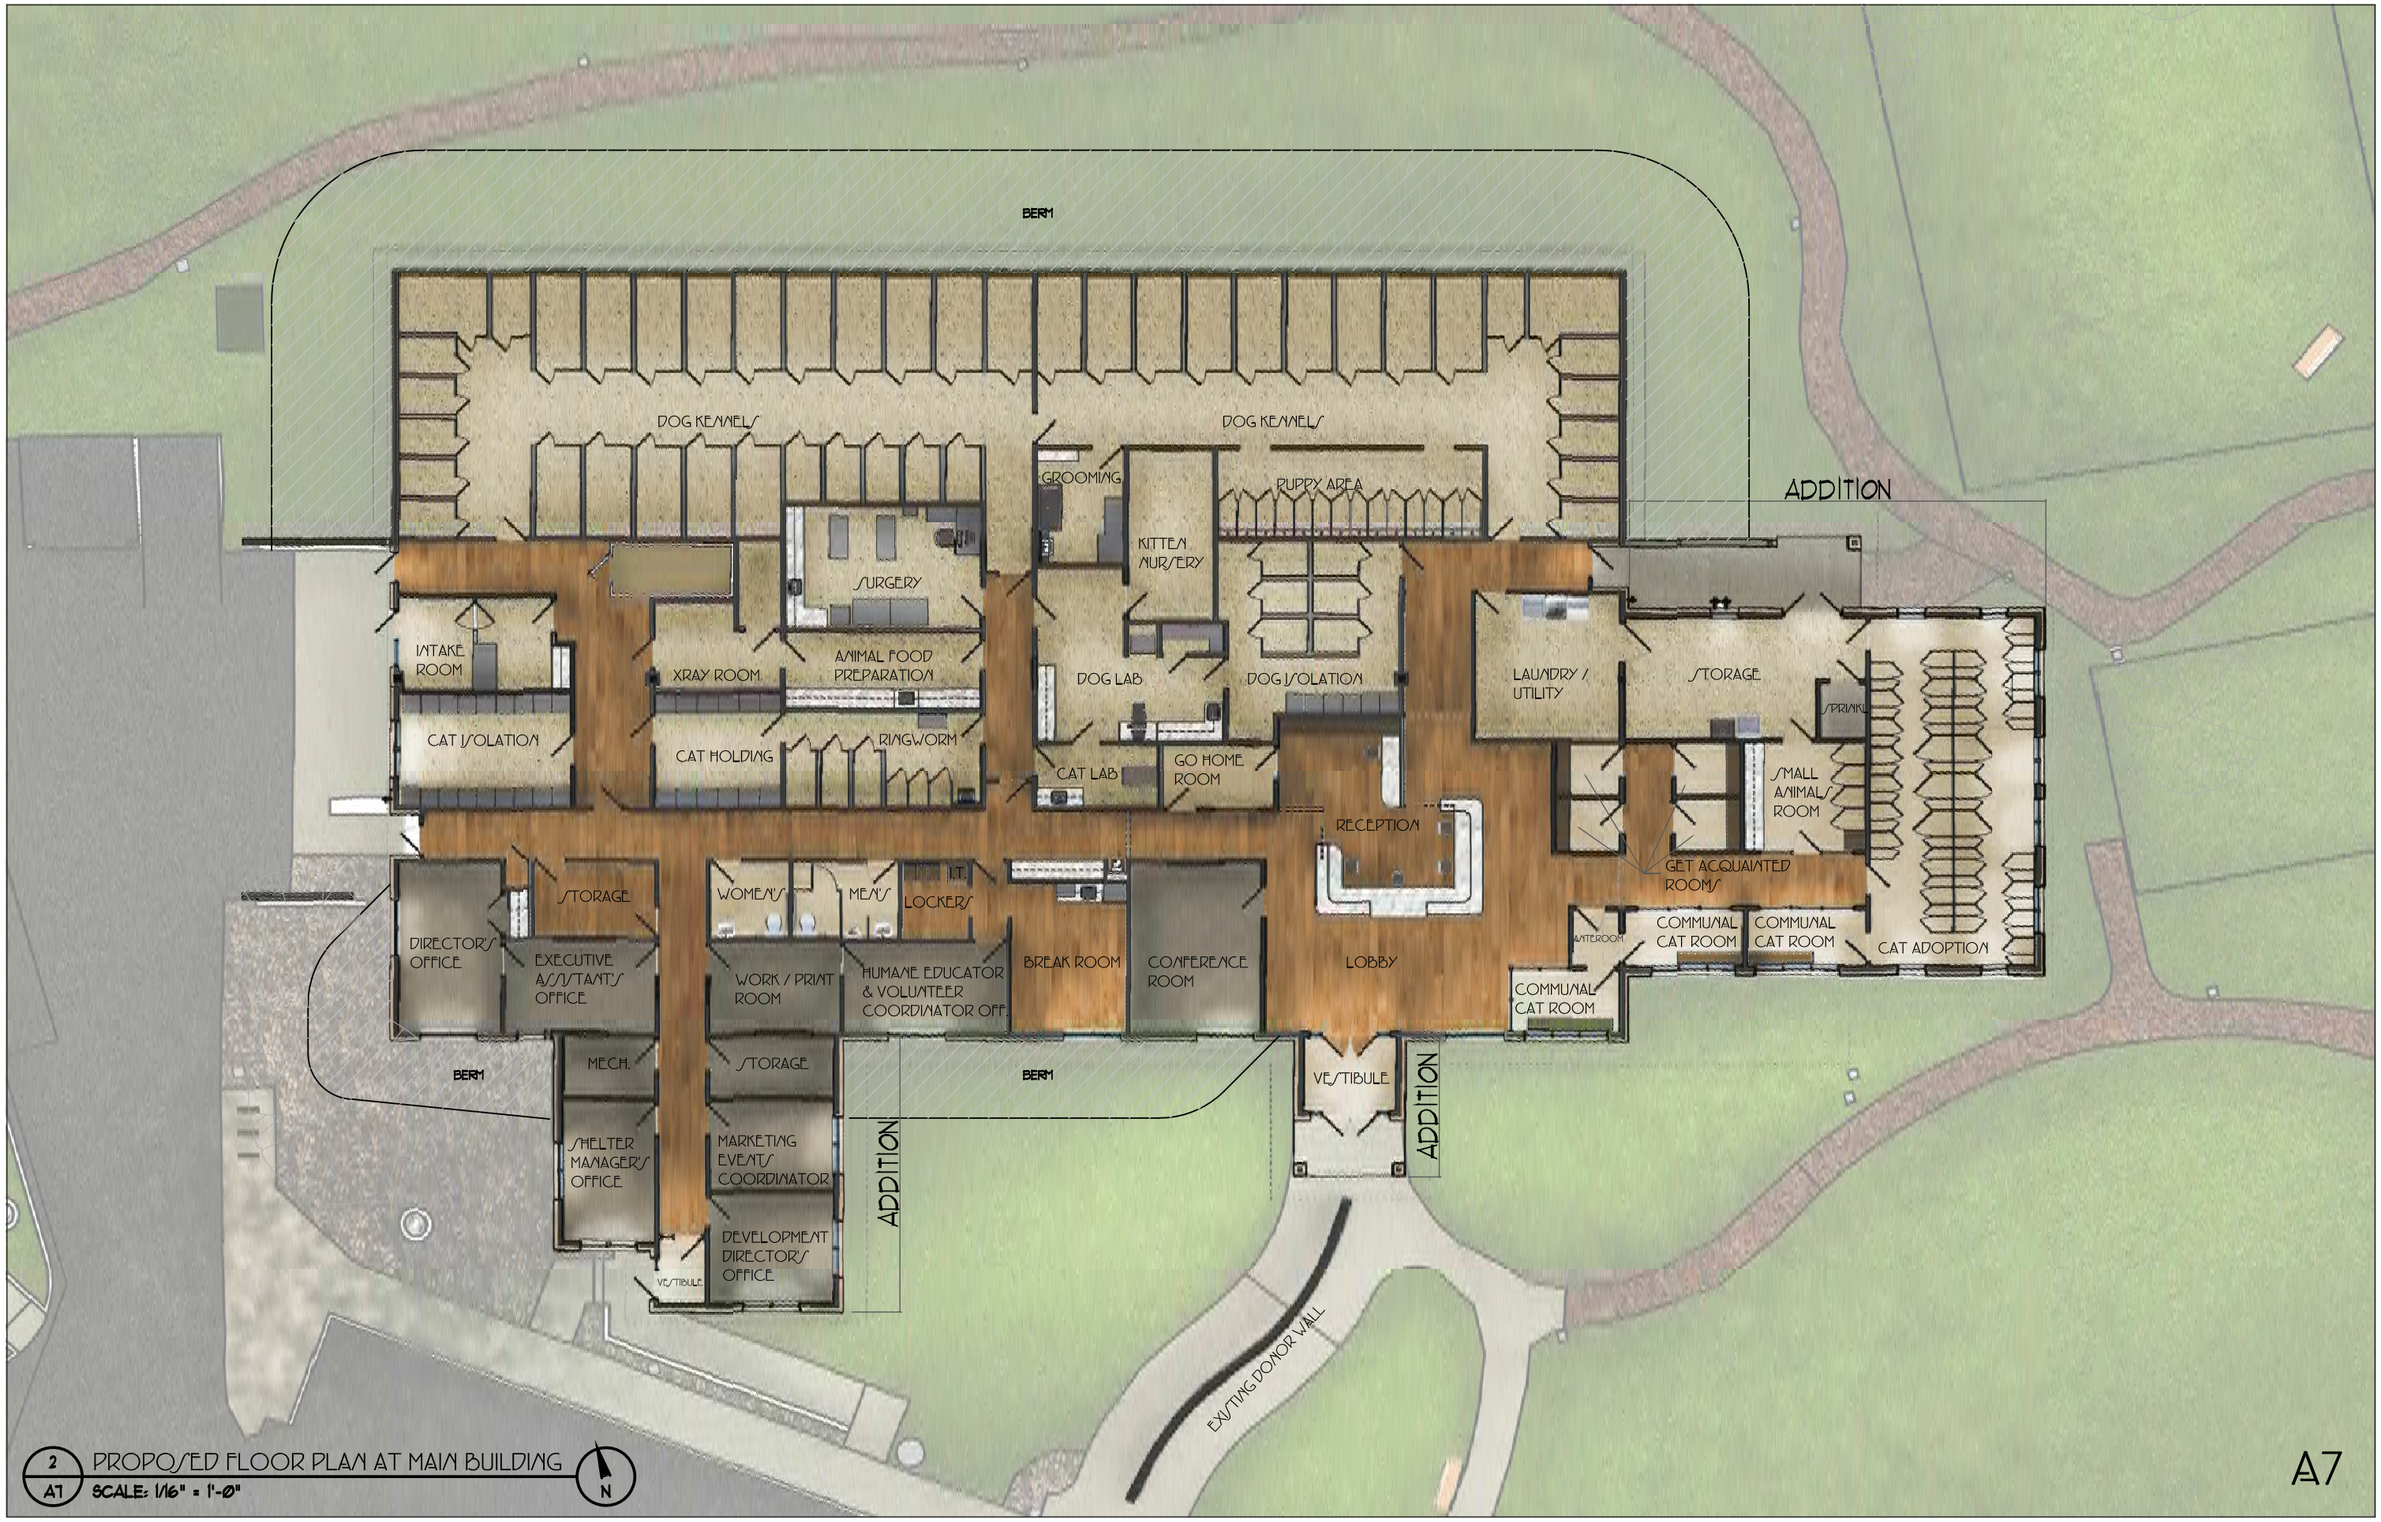

2 / A7 PROPOSED FLOOR PLAN AT MAIN BUILDING

SCALE: 1/16" = 1'-0"

A7

Exhibit H - Site Plans

2 / A8 PROPOSED FLOOR PLAN AT TRAINING BUILDING
SCALE: 1/16" = 1'-0"

N

Exhibit H - Site Plans

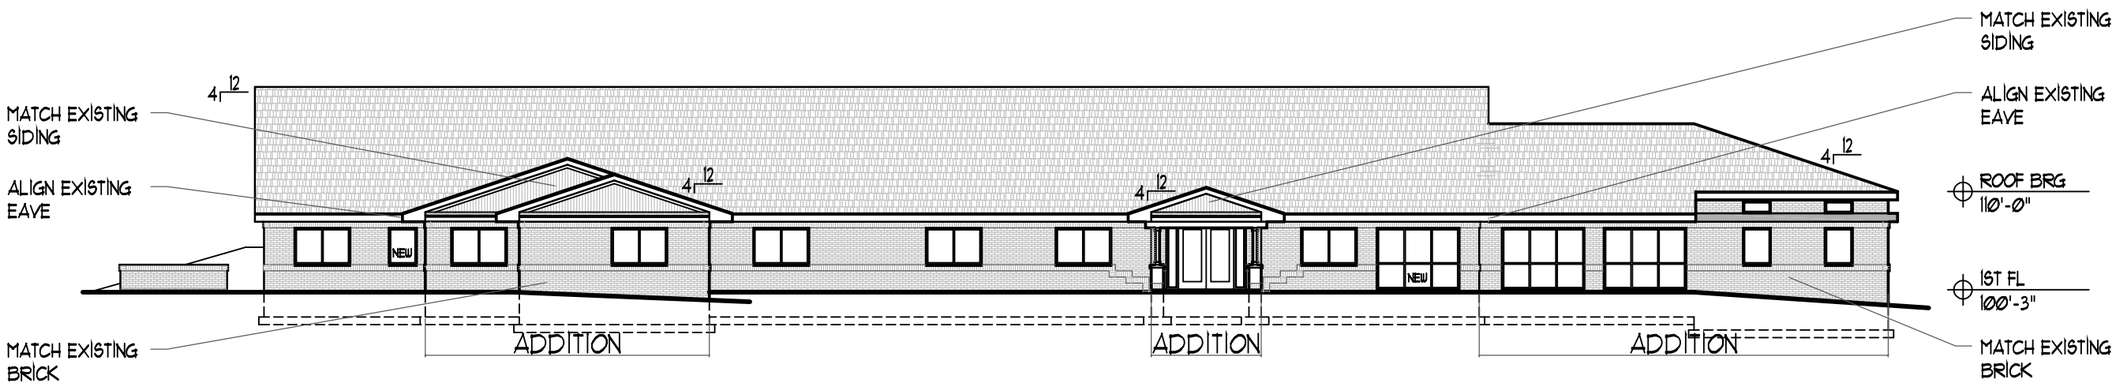

1 / A9 SOUTH ELEVATION AT MAIN BUILDING
SCALE: 1/16" = 1'-0"

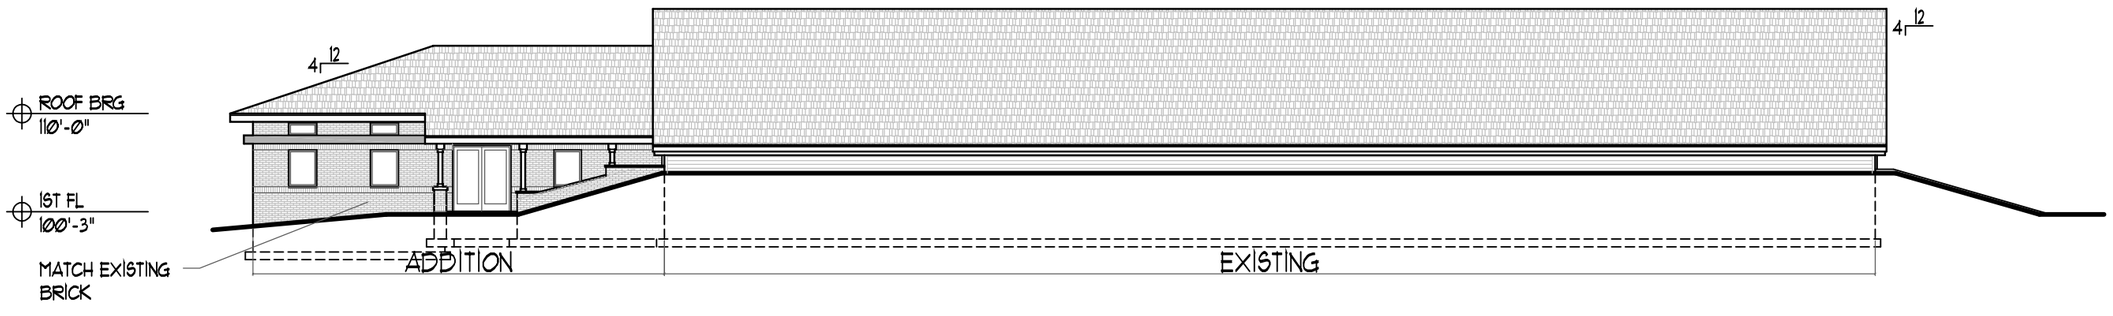

2 / A9 NORTH ELEVATION AT MAIN BUILDING
SCALE: 1/16" = 1'-0"

A9

Exhibit H - Site Plans

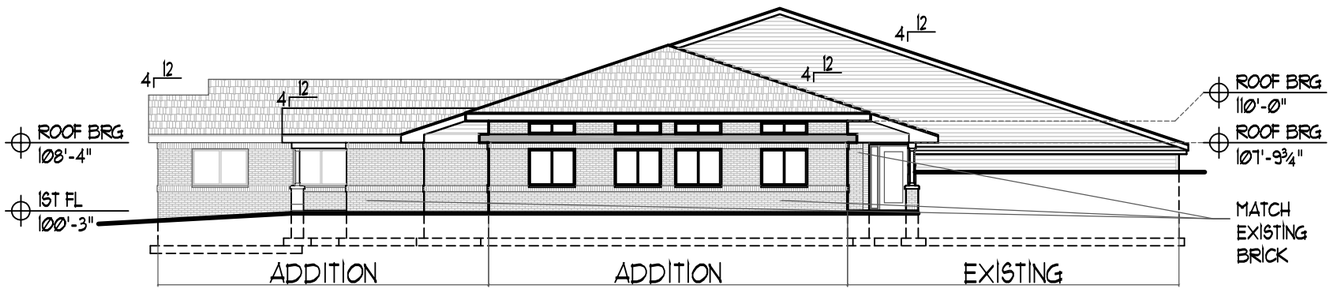

1 A10 EAST ELEVATION AT MAIN BUILDING
SCALE: 1/16" = 1'-0"

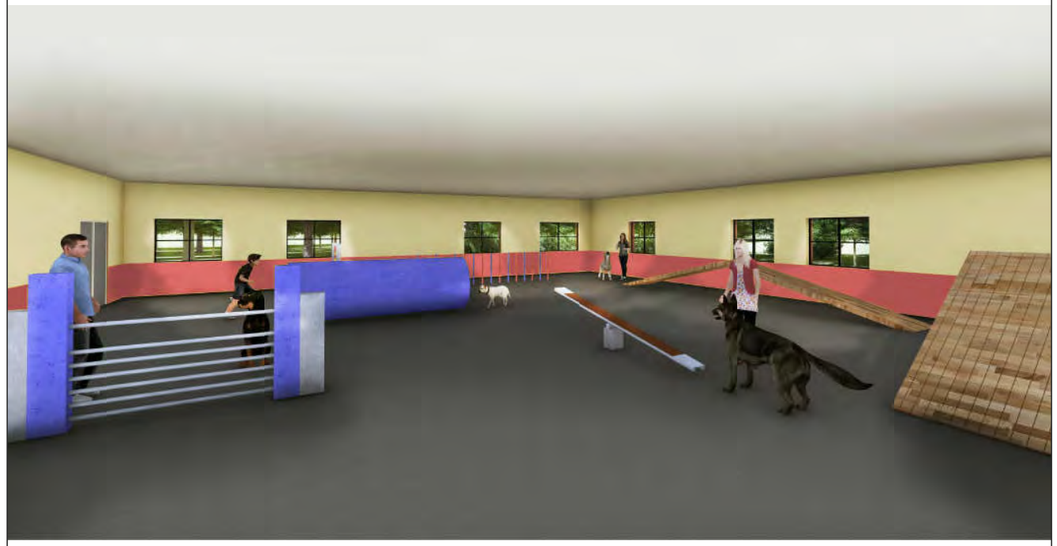

3 A10 VIEW AT TRAINING ROOM
SCALE: NTS

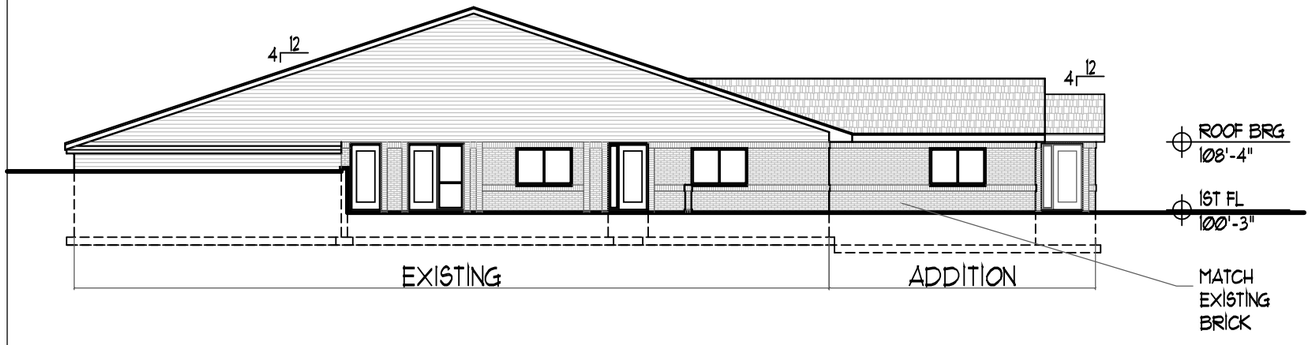

2 A10 WEST ELEVATION AT MAIN BUILDING
SCALE: 1/16" = 1'-0"

N

4 A10 VIEW AT TRAINING ROOM
SCALE: NTS

A10

Exhibit H - Site Plans

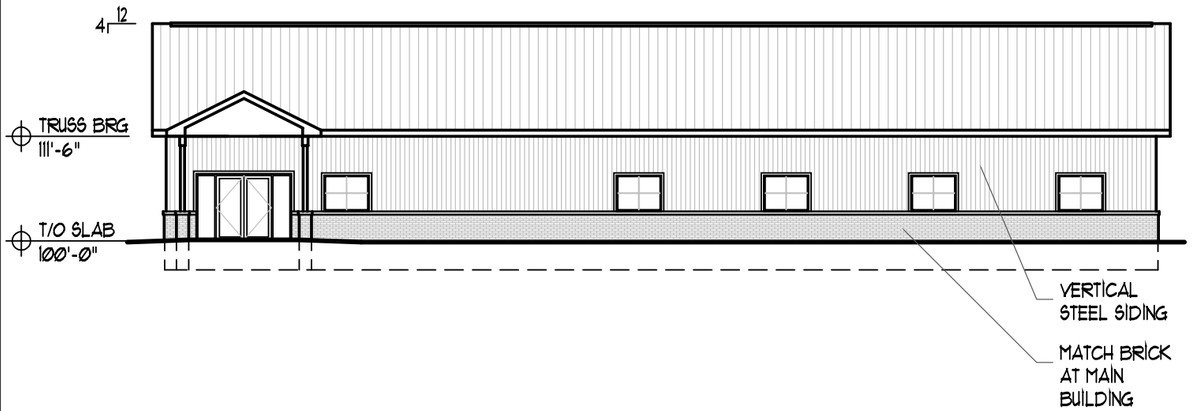

1 A11 SOUTH ELEVATION AT TRAINING BUILDING
SCALE: NTS

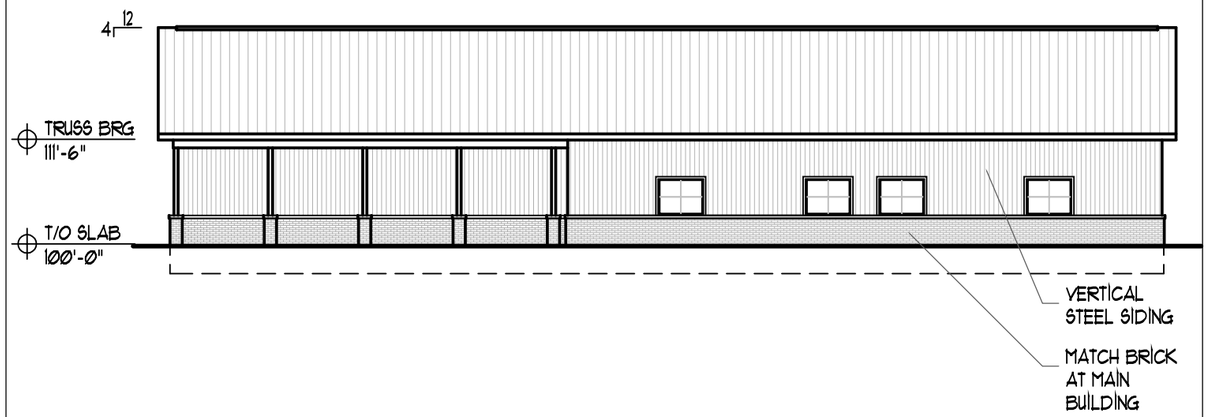

3 A11 NORTH ELEVATION AT TRAINING BUILDING
SCALE: NTS

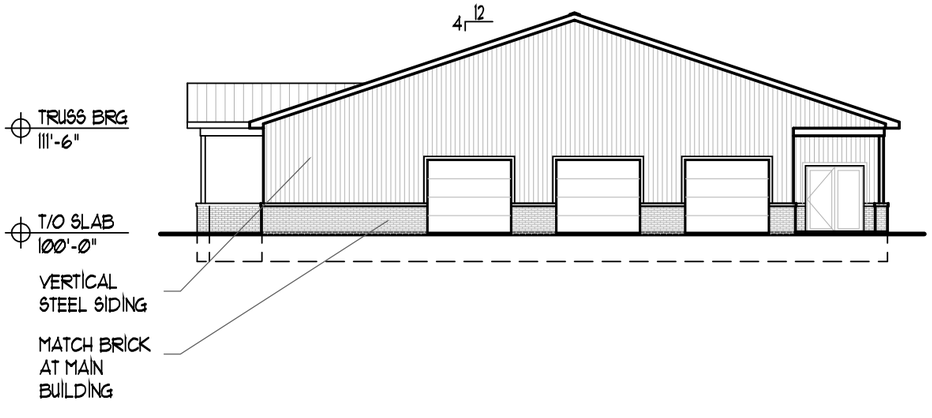

2 A11 EAST ELEVATION AT TRAINING BUILDING
SCALE: NTS

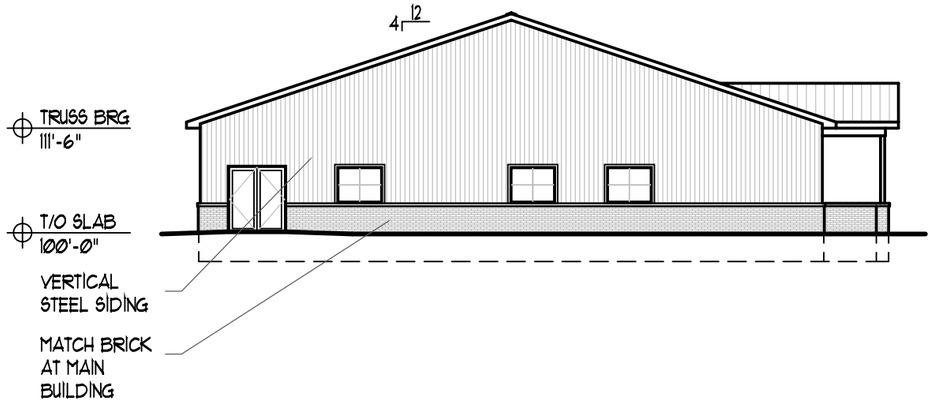

4 A11 WEST ELEVATION AT TRAINING BUILDING
SCALE: NTS

A11

Exhibit H - Site Plans

1 / A12 RENDERING AT MAIN BUILDING ENTRY
SCALE: NTS

2 / A12 RENDERING AT MAIN BUILDING
SCALE: NTS

4 / A12 RENDERING AT MAIN BUILDING
SCALE: NTS

A12

Exhibit H - Site Plans

1 / A13 RENDERING AT TRAINING BUILDING
SCALE: NTS

2 / A13 RENDERING AT TRAINING BUILDING
SCALE: NTS

4 / A13 RENDERING AT TRAINING BUILDING
SCALE: NTS

A13

Exhibit H - Site Plans

1 A14 VIEW AT MAIN LOBBY
SCALE: NTS

3 A14 VIEW AT CAT ADOPTION ROOM
SCALE: NTS

2 A14 VIEW AT COMMUNAL CAT ROOM
SCALE: NTS

4 A14 VIEW AT NEW SURGICAL SUITE
SCALE: NTS

A14

Exhibit H - Site Plans

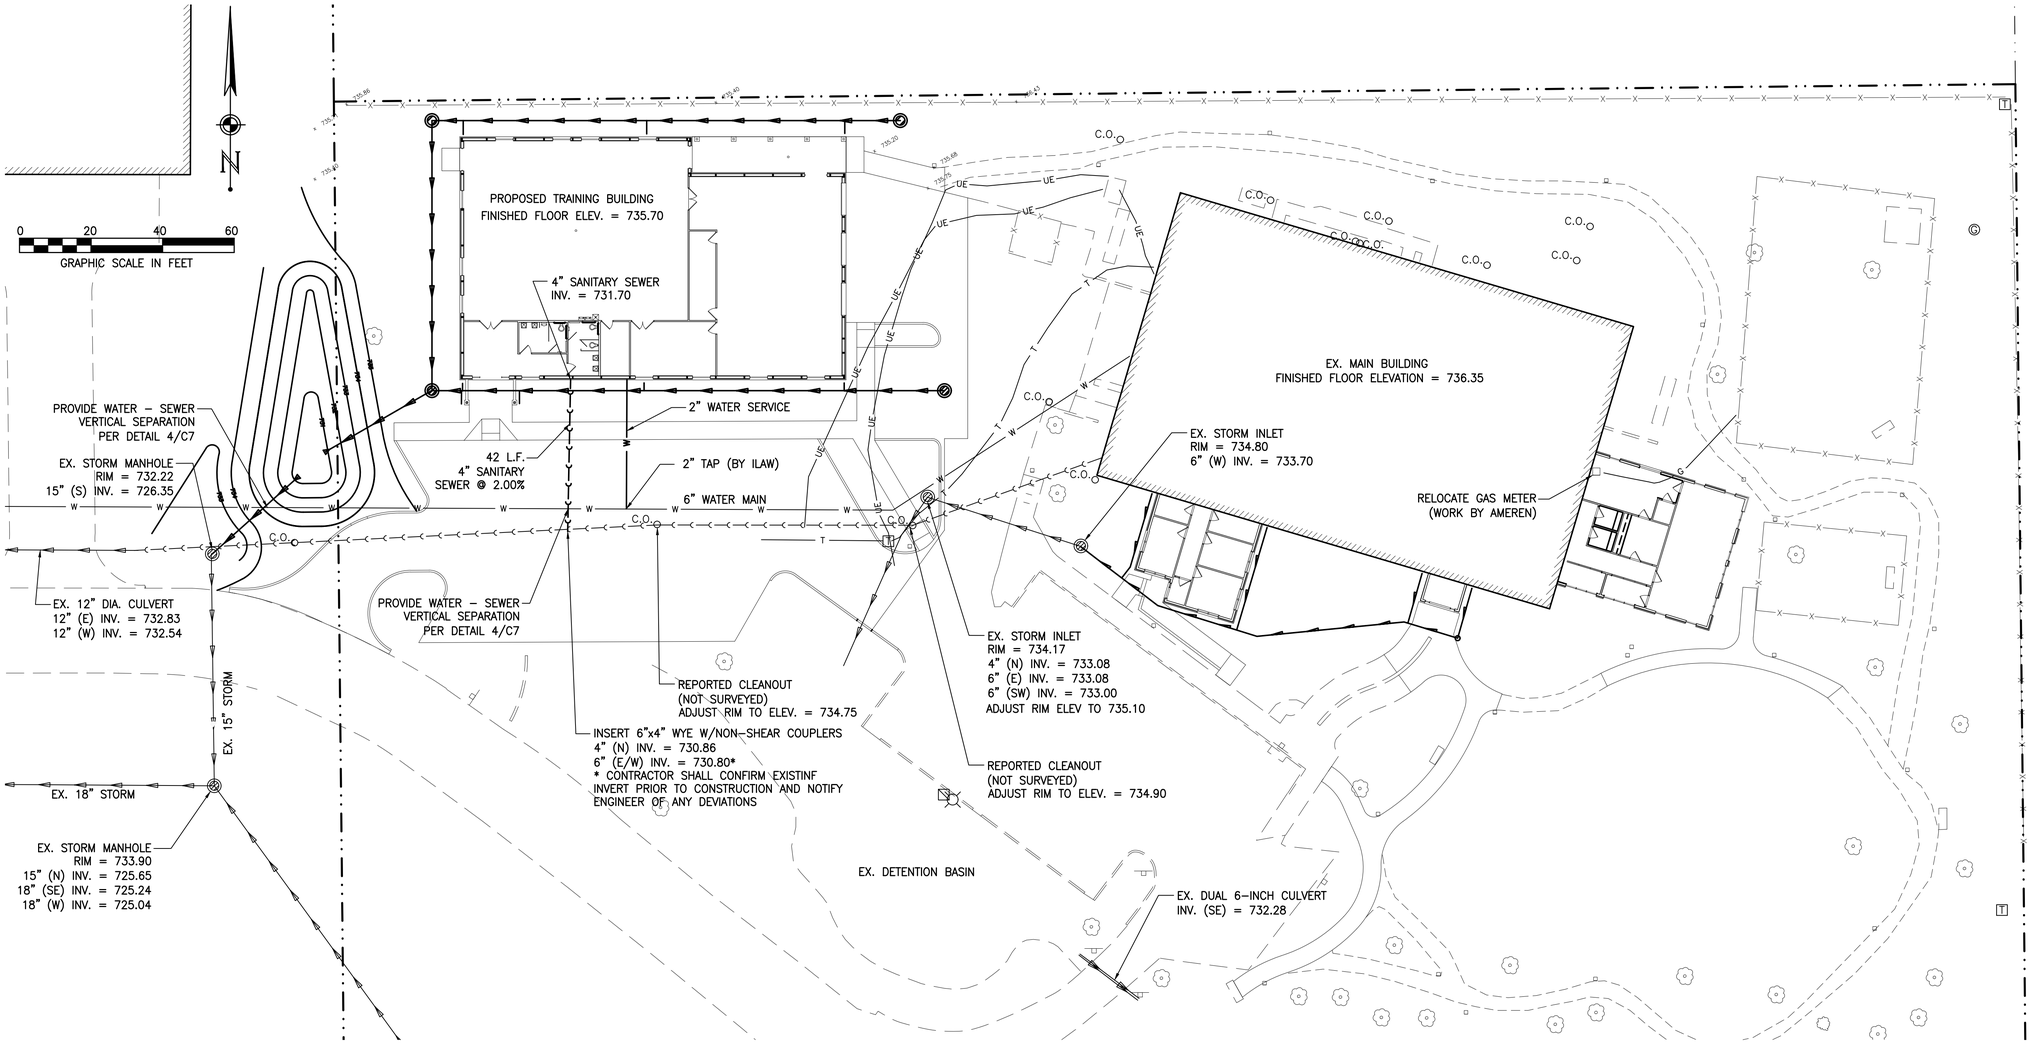

REVISIONS

NO.	DATE	DESCRIPTION

BKB ENGINEERING
301 N. NEIL STREET, SUITE 400 | CHAMPAIGN, IL 61820
CELL 217.840.3546 | OFFICE 217.531.2971 | FAX 217.531.2211

UTILITY PLAN

HUMANE SOCIETY OF CHAMPAIGN COUNTY
1911 E. MAIN ST.
URBANA, ILLINOIS

PROJECT:	40-1903
DESIGN BY:	BKB
DRAWN BY:	BKB
DATE:	6/1/20
SHEET:	C5