© Copyright Hanson Professional Services Inc. 2016

HANSON
Hanson Professional Services Inc.

UNIVERSITY OF ILLINOIS
EVERITT LABORATORY

PROPOSED ℄ WRIGHT ST.

EXISTING R.O.W.

STA. 1001+49.74 (℄ GREEN ST.) =
STA. 4019+19.21 (℄ WRIGHT ST.)

PROPOSED ℄ GREEN ST.

MATCH LINE - STA. 1006+00.00

ROADWAY AND OTHER IMPROVEMENTS ARE LOCATED ON UNIVERSITY OF ILLINOIS PROPERTY FROM WRIGHT STREET TO MATHEWS AVENUE.

N

0' 20' 40'
SCALE: 1" = 20'

LEGEND

- EXISTING R.O.W.
- PROPERTY LINE
- TEMPORARY CONSTRUCTION EASEMENT
- PERMANENT CONSTRUCTION EASEMENT
- PROPOSED R.O.W.

UNIVERSITY OF ILLINOIS
ILLINI UNION

LAYOUT	DLC	2/02/16
DRAWN	RLA	2/4/16
REVIEWED	MGD	3/22/16

FILE NAME = Z:\Plans\sheets\Project1\P1-sht-ROW01.dgn

PLOT DATE = 8/25/2016 1:27:20 PM

DESIGNED - DLC		REVISED -
DRAWN - RLA		REVISED -
CHECKED - MGD		REVISED -
DATE - 8/26/2016		REVISED -

STATE OF ILLINOIS
DEPARTMENT OF TRANSPORTATION

PROJECT 1 - GREEN STREET
R.O.W. PLANS

SCALE: 1"=20' | SHEET NO. OF SHEETS | STA. 1001+71.29 TO STA. 1006+00.00

F.A.U. RTE.	SECTION	COUNTY	TOTAL SHEETS	SHEET NO.
7126	15-00304-01-PV	CHAMPAIGN	236	24
	MCORE PROJECT 1	CONTRACT NO. 91539		
JOB NO. C-95-305-16	ILLINOIS	FED. AID PROJECT TIG-5181(057)		

© Copyright Hanson Professional Services Inc. 2016

HANSON
Hanson Professional Services Inc.

UNIVERSITY OF ILLINOIS MATERIALS SCIENCE AND ENGINEERING

UNIVERSITY OF ILLINOIS ENGINEERING HALL

STA. 1010+73.87 (℄ GREEN ST.) =
STA. 1101+50.00 (℄ MATHEWS AVE.)

EXISTING R.O.W.

EST. STA.

PROPOSED ℄ GREEN ST.

MATCH LINE - STA. 1006+00.00

MATCH LINE - STA. 1011+50.00

1007 1008 1009 1010 1011

1102 1101 1100

LP FND.

EXISTING R.O.W.

STA.

HYD.

1011+30.50
40.64' RT

1011+30.50
45.64' RT

1011+35.50
40.64' RT

1011+35.50
45.64' RT

PROPOSED PERMANENT EASEMENT

PROPOSED ℄ MATHEWS AVE.

EXISTING R.O.W.

EXISTING R.O.W.

ROADWAY AND OTHER IMPROVEMENTS ARE LOCATED ON UNIVERSITY OF ILLINOIS PROPERTY FROM WRIGHT STREET TO MATHEWS AVENUE.

UNIVERSITY OF ILLINOIS NATURAL HISTORY BUILDING

N

0' 20' 40'
SCALE: 1" = 20'

LEGEND

- EXISTING R.O.W.
- PROPERTY LINE
- TEMPORARY CONSTRUCTION EASEMENT
- PERMANENT CONSTRUCTION EASEMENT
- PROPOSED R.O.W.

LAYOUT	DLC	2/02/16
DRAWN	RLA	2/4/16
REVIEWED	MGD	3/22/16

FILE NAME = Z:\Plans\sheets\Project1\P1-sht-ROW02.dgn

PLOT DATE = 8/25/2016 1:27:25 PM

DESIGNED -	DLC	REVISED -
DRAWN -	RLA	REVISED -
CHECKED -	MGD	REVISED -
DATE -	8/26/2016	REVISED -

STATE OF ILLINOIS
DEPARTMENT OF TRANSPORTATION

PROJECT 1 - GREEN STREET R.O.W. PLANS

SCALE: 1"=20' | SHEET NO. OF SHEETS | STA. 1006+00.00 TO STA. 1011+50.00

F.A.U. RTE.	SECTION	COUNTY	TOTAL SHEETS	SHEET NO.
7126	15-00304-01-PV	CHAMPAIGN	236	25
	MCORE PROJECT 1	CONTRACT NO. 91539		
JOB NO. C-95-305-16	ILLINOIS	FED. AID PROJECT TIG-5181(057)		

© Copyright Hanson Professional Services Inc. 2016
HANSON
Hanson Professional Services Inc.

UNIVERSITY OF ILLINOIS
ENGINEERING BUILDING

STA. 1015+40.13 (℄ GREEN ST.) =
STA. 1202+00.00 (℄ GOODWIN AVE.)

PROPOSED ℄
GOODWIN AVE.

EXISTING R.O.W.

MATCH LINE - STA. 1011+50.00

MATCH LINE - STA. 1017+50.00

PROPOSED ℄
GREEN ST.

1012 1013 1014 1015 1016 1017

1202 1203 1201 1200

1014+65.19
40.55' RT

1014+02.83
40.57' RT

1014+22.83
40.56' RT

1014+22.83
45.56' RT

1014+02.83
45.57' RT

1014+65.20
50.55' RT

1012+35.50
40.61' RT

1012+40.50
40.61' RT

1012+35.50
45.61' RT

1012+40.50
45.61' RT

T.C.E.

PROPOSED PERMANENT EASEMENT

EXISTING PERMANENT EASEMENT

EXISTING PERMANENT EASEMENT

1201+18.15
36.22' LT

1201+10.83
35.92' LT

1201+21.54
39.64' LT

1201+03.79
39.61' LT

1201+07.20
39.58' LT

1201+03.62
40.63' LT

1200+89.01
37.96' LT

1200+89.01
40.51' LT

WESLEY UNITED
METHODIST CHURCH
1203 W. GREEN

WESLEY UNITED
METHODIST CHURCH
1201 W. GREEN

42.93'

32.94'

4.87'

N

0' 20' 40'
SCALE: 1" = 20'

LEGEND

- EXISTING R.O.W.
- PROPERTY LINE
- TEMPORARY CONSTRUCTION EASEMENT
- PERMANENT CONSTRUCTION EASEMENT
- PROPOSED R.O.W.

LAYOUT	DLC	2/02/16
DRAWN	RLA	2/4/16
REVIEWED	MGD	3/22/16

FILE NAME = Z:\Plans\sheets\Project1\P1-sht-ROW03.dgn

PLOT DATE = 8/25/2016 1:27:29 PM

DESIGNED -	DLC	REVISED -
DRAWN -	RLA	REVISED -
CHECKED -	MGD	REVISED -
DATE -	8/26/2016	REVISED -

STATE OF ILLINOIS
DEPARTMENT OF TRANSPORTATION

PROJECT 1 - GREEN STREET
R.O.W. PLANS

SCALE: 1"=20' | SHEET NO. OF SHEETS | STA. 1011+50.00 TO STA. 1017+50.00

F.A.U. RTE.	SECTION	COUNTY	TOTAL SHEETS	SHEET NO.
7126	15-00304-01-PV	CHAMPAIGN	236	26
MCORE PROJECT 1		CONTRACT NO. 91539		
JOB NO. C-95-305-16	ILLINOIS	FED. AID PROJECT TIG-5181(057)		

© Copyright Hanson Professional Services Inc. 2016

HANSON
Hanson Professional Services Inc.

UNIVERSITY OF ILLINOIS
LOOMIS LABORATORY

UNIVERSITY OF ILLINOIS
DANIELS HALL

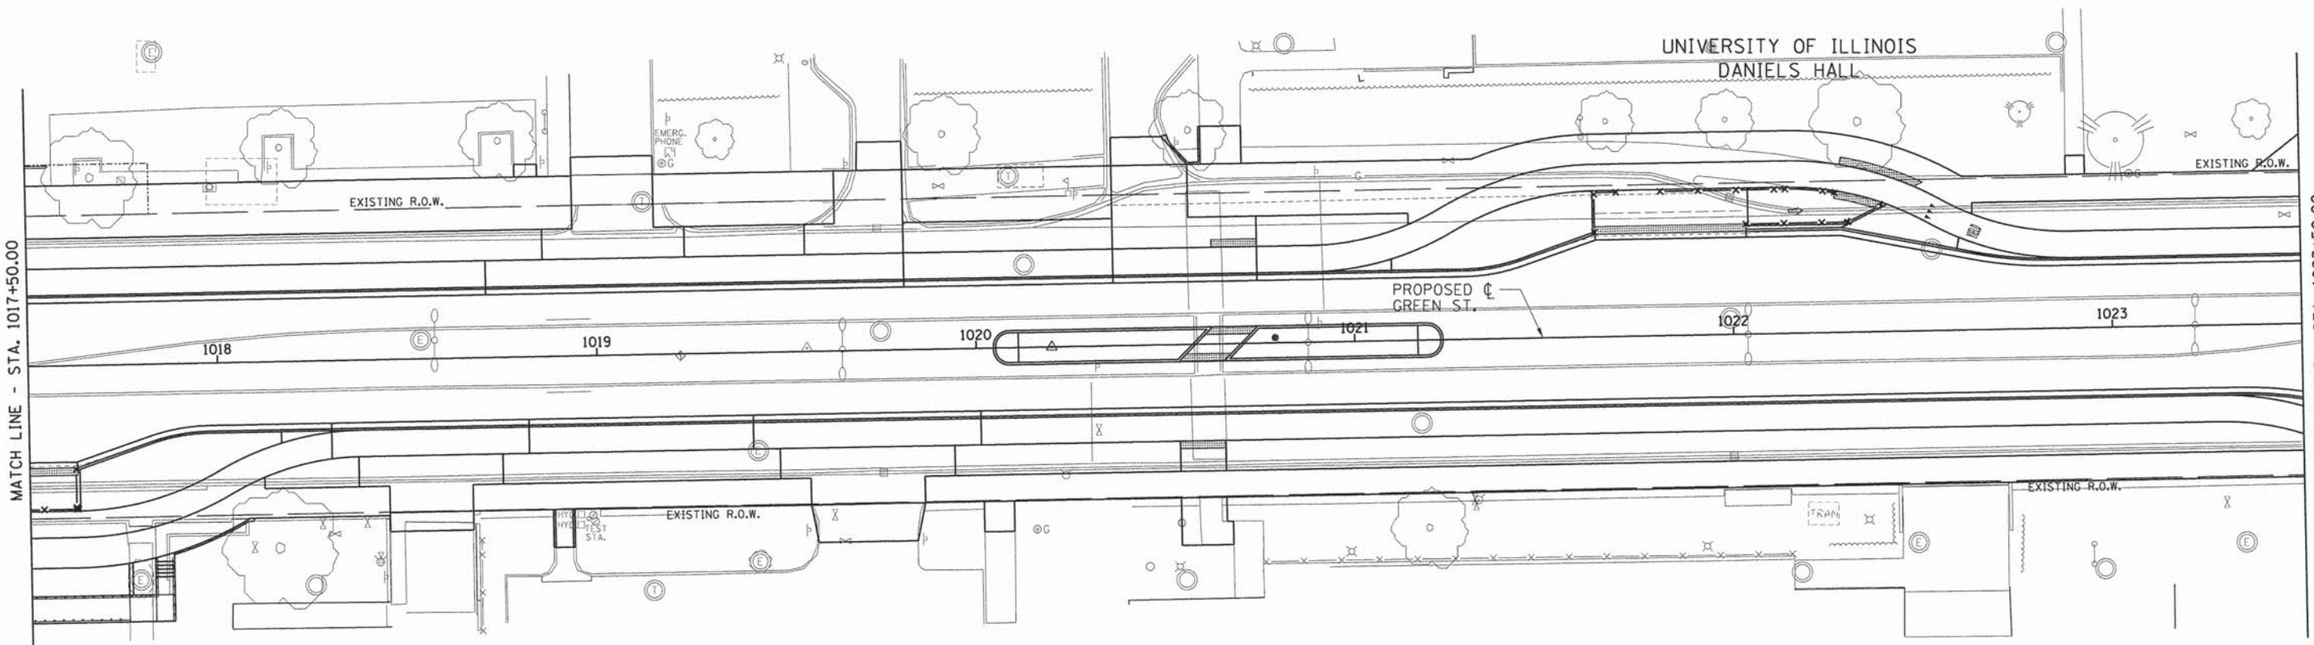

UNIVERSITY OF ILLINOIS
GOODWIN-GREEN APARTMENTS

UNIVERSITY OF ILLINOIS
ILLINOIS STREET RESIDENCE HALLS

N

0' 20' 40'
SCALE: 1" = 20'

LEGEND

- EXISTING R.O.W.
- PROPERTY LINE
- TEMPORARY CONSTRUCTION EASEMENT
- PERMANENT CONSTRUCTION EASEMENT
- PROPOSED R.O.W.

LAYOUT		
DRAWN	D.C	2/02/16
REVIEWED	R.A	2/4/16
	MGD	3/22/16

FILE NAME = Z:\Plans\sheets\Project1\P1-sht-ROW04.dgn
PLOT DATE = 8/25/2016 1:27:33 PM

DESIGNED -	DLC	REVISED -
DRAWN -	RLA	REVISED -
CHECKED -	MGD	REVISED -
DATE -	8/26/2016	REVISED -

STATE OF ILLINOIS
DEPARTMENT OF TRANSPORTATION

PROJECT 1 - GREEN STREET
R.O.W. PLANS

SCALE: 1"=20' | SHEET NO. OF SHEETS | STA. 1017+50.00 TO STA. 1023+50.00

F.A.U. RTE.	SECTION	COUNTY	TOTAL SHEETS	SHEET NO.
7126	15-00304-01-PV	CHAMPAIGN	236	27
	MCORE PROJECT 1	CONTRACT NO. 91539		
JOB NO. C-95-305-16	ILLINOIS	FED. AID PROJECT TIG-5181(057)		

©Copyright Hanson Professional Services Inc. 2016

HANSON
Hanson Professional Services Inc.

UNIVERSITY OF ILLINOIS
ASTRONOMY BUILDING

STA. 1024+87.04 (℄ GREEN ST.) =
STA. 1250+00.00 (℄ GREGORY ST.)

EXISTING R.O.W.

EXISTING R.O.W.

PROPOSED ℄
GREGORY ST.

1025+17.52
49.75' LT

PROPOSED R.O.W.

1025+44.50
44.48' LT

PROPOSED PERMANENT
EASEMENT

1025+49.50
44.43' LT

1025+49.50
39.43' LT

T.C.E.

EXISTING R.O.W.

1025+44.50
39.48' LT

HENDRICK HOUSE
904 W. GREEN

EXISTING PERMANENT
EASEMENT

1026+63.46
42.27' LT

1026+63.39
38.27' LT

1025+30.42
39.62' LT

1027+39.58
55.50' LT

1027+39.44
42.50' LT

1027+39.43
41.50' LT

T.C.E.

EXISTING R.O.W.

1302+65.05
35.46' LT

1302+54.32
46.50' LT

PROPOSED ℄
LINCOLN AVE.

EXISTING R.O.W.

EXISTING R.O.W.

1303+11.00
34.65' RT

1303+11.00
44.65' RT

MOBIL
810 W. GREEN

1302+60.69
44.82' RT

1028+96.50
47.03' LT

T.C.E.

EXISTING R.O.W.

N

0' 20' 40'
SCALE: 1" = 20'

MATCH LINE - STA. 1023+50.00

1024 1250 1025 1026 1027 1028 1302 1029

PROPOSED ℄
GREEN ST.

1029+01.64
32.13' RT

1029+45.00
29.65' RT

EXISTING R.O.W.

T.C.E.

1301+56.60
58.61' RT

PROPOSED
PERMANENT
EASEMENT

1301+48.04
50.09' RT

1301+36.13
35.08' RT

T.C.E.

EXISTING R.O.W.

EXISTING R.O.W.

EXISTING R.O.W.

EXISTING R.O.W.

STA. 1028+35.41 (℄ GREEN ST.) =
STA. 1302+00.00 (℄ LINCOLN AVE.)

UNIVERSITY OF ILLINOIS

UNIVERSITY OF ILLINOIS ILLINOIS
STREET RESIDENCE HALLS

1301

1300+97.50
50.08' RT

1300+97.50
35.08' RT

MARATHON
809 W. GREEN

MATCH LINE - STA. 1029+50.00

LEGEND

- EXISTING R.O.W.
- PROPERTY LINE
- TEMPORARY CONSTRUCTION EASEMENT
- PERMANENT CONSTRUCTION EASEMENT
- PROPOSED R.O.W.

LAYOUT	D.C	2/02/16
DRAWN	R.A	2/4/16
REVIEWED	M.G.D	3/22/16

FILE NAME = Z:\Plans\sheets\Project1\P1-sht-ROW05.dgn

PLOT DATE = 8/25/2016 1:27:35 PM

DESIGNED -	DLC	REVISED -
DRAWN -	RLA	REVISED -
CHECKED -	MGD	REVISED -
DATE -	8/26/2016	REVISED -

STATE OF ILLINOIS
DEPARTMENT OF TRANSPORTATION

PROJECT 1 - GREEN STREET
R.O.W. PLANS

SCALE: 1"=20' | SHEET NO. OF SHEETS | STA. 1023+50.00 TO STA. 1029+50.00

F.A.U. RTE.	SECTION	COUNTY	TOTAL SHEETS	SHEET NO.
7126	15-00304-01-PV	CHAMPAIGN	236	28
	MCORE PROJECT 1	CONTRACT NO. 91539		
JOB NO. C-95-305-16	ILLINOIS	FED. AID PROJECT TIG-5181(057)		

© Copyright Hanson Professional Services Inc. 2016

HANSON
Hanson Professional Services Inc.

MOBIL
810 W. GREEN

804 W. GREEN

802 W. GREEN

EXISTING R.O.W.

BUSEY AVE.

EXISTING R.O.W.

714 W. GREEN

EXISTING R.O.W.

MATCH LINE - STA. 1029+50.00

1030+15.57
45.37' LT

T.C.E.

EXISTING R.O.W.

1030

1031

1032

1033

1034

PROPOSED ℄
GREEN ST.

FO

PROPOSED PERMANENT EASEMENT

PROPOSED PERMANENT EASEMENT

EXISTING R.O.W.

TRAN

1030+63.36
27.28' RT

T.C.E.

1030+13.47
46.11' RT

1030+13.79
30.08' RT

1030+13.79
30.61' RT

EXISTING R.O.W.

MARATHON
809 W. GREEN

303 S BUSEY

803 W. GREEN

801 W. GREEN

EXISTING R.O.W.

EXISTING R.O.W.

713 W. GREEN

N

0' 20' 40'
SCALE: 1" = 20'

LEGEND

- EXISTING R.O.W.
- PROPERTY LINE
- TEMPORARY CONSTRUCTION EASEMENT
- PERMANENT CONSTRUCTION EASEMENT
- PROPOSED R.O.W.

LAYOUT	DLC	2/02/16
DRAWN	RLA	2/4/16
REVIEWED	MGD	3/22/16

FILE NAME = Z:\Plans\sheets\Project1\P1-sht-ROW06.dgn

PLOT DATE = 8/25/2016 1:27:37 PM

DESIGNED -	DLC	REVISED -
DRAWN -	RLA	REVISED -
CHECKED -	MGD	REVISED -
DATE -	8/26/2016	REVISED -

STATE OF ILLINOIS
DEPARTMENT OF TRANSPORTATION

PROJECT 1 - GREEN STREET
R.O.W. PLANS

SCALE: 1"=20' | SHEET NO. OF SHEETS | STA. 1029+50.00 TO STA. 1033+55.00

F.A.U. RTE.	SECTION	COUNTY	TOTAL SHEETS	SHEET NO.
7126	15-00304-01-PV	CHAMPAIGN	236	29
	MCORE PROJECT 1	CONTRACT NO. 91539		
JOB NO. C-95-305-16	ILLINOIS	FED. AID PROJECT TIG-5181(057)		